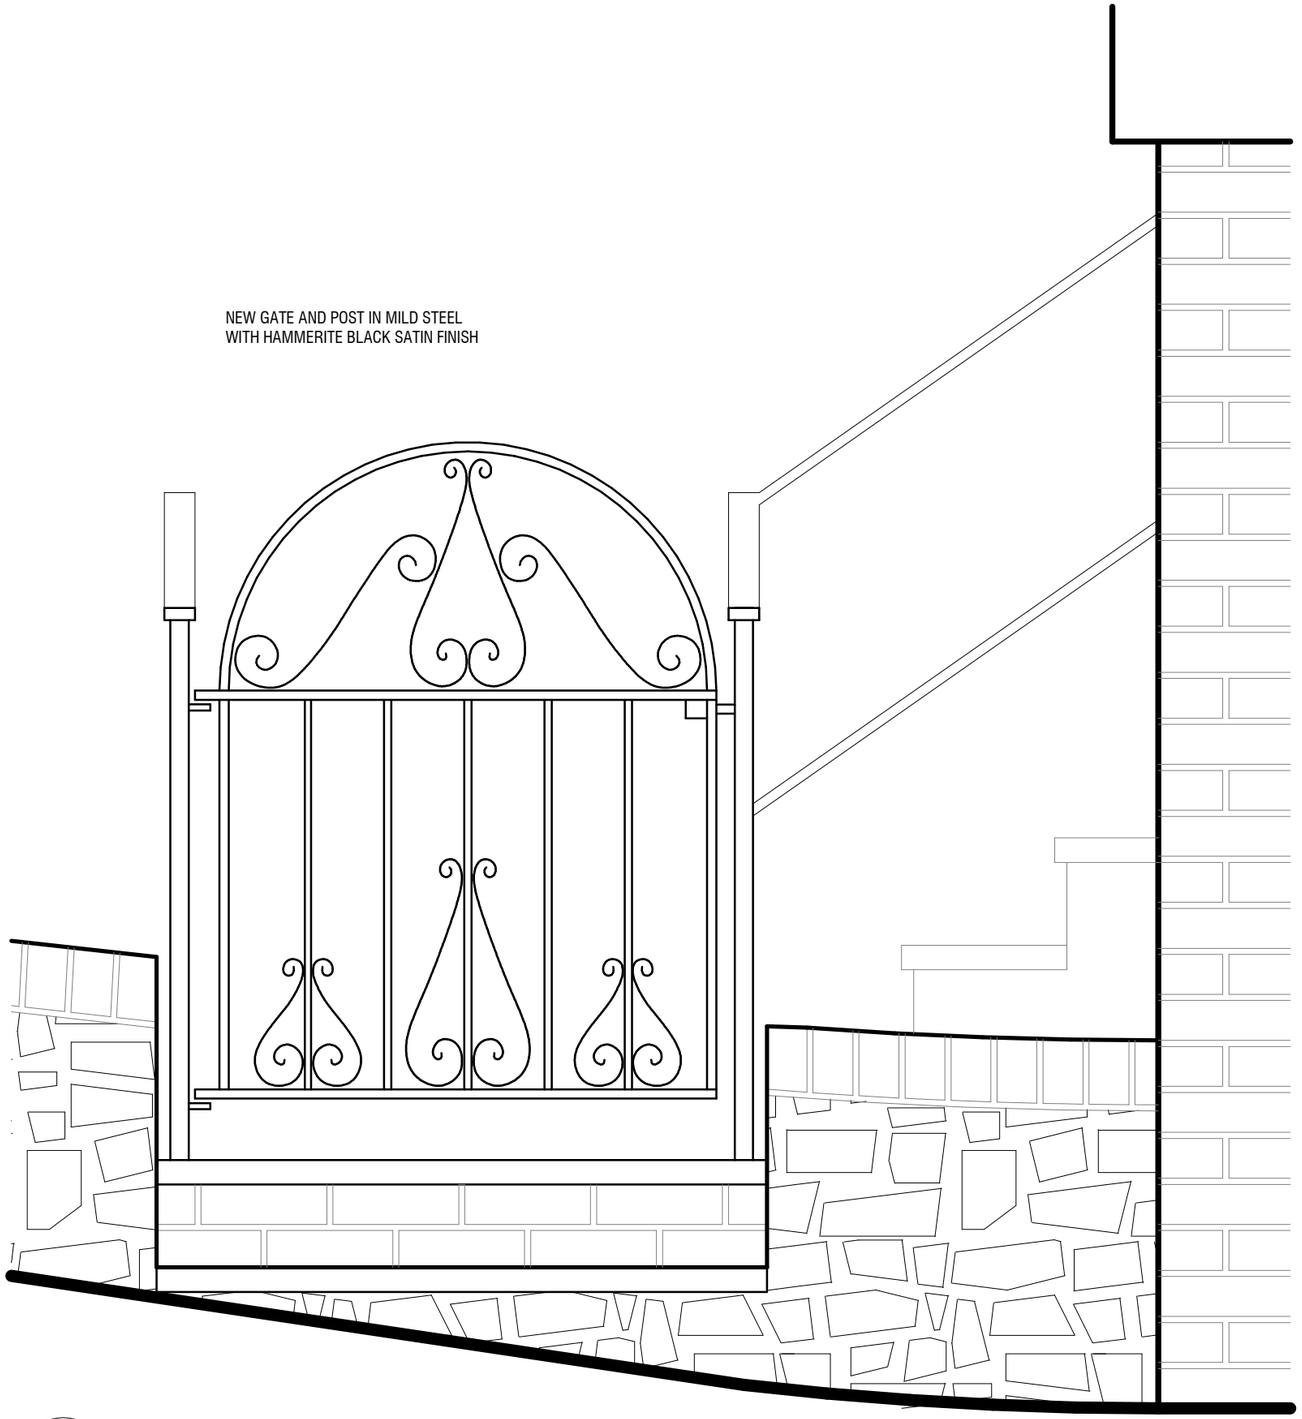

1 A501 NEW GATE ELEVATION

1 : 10@A3

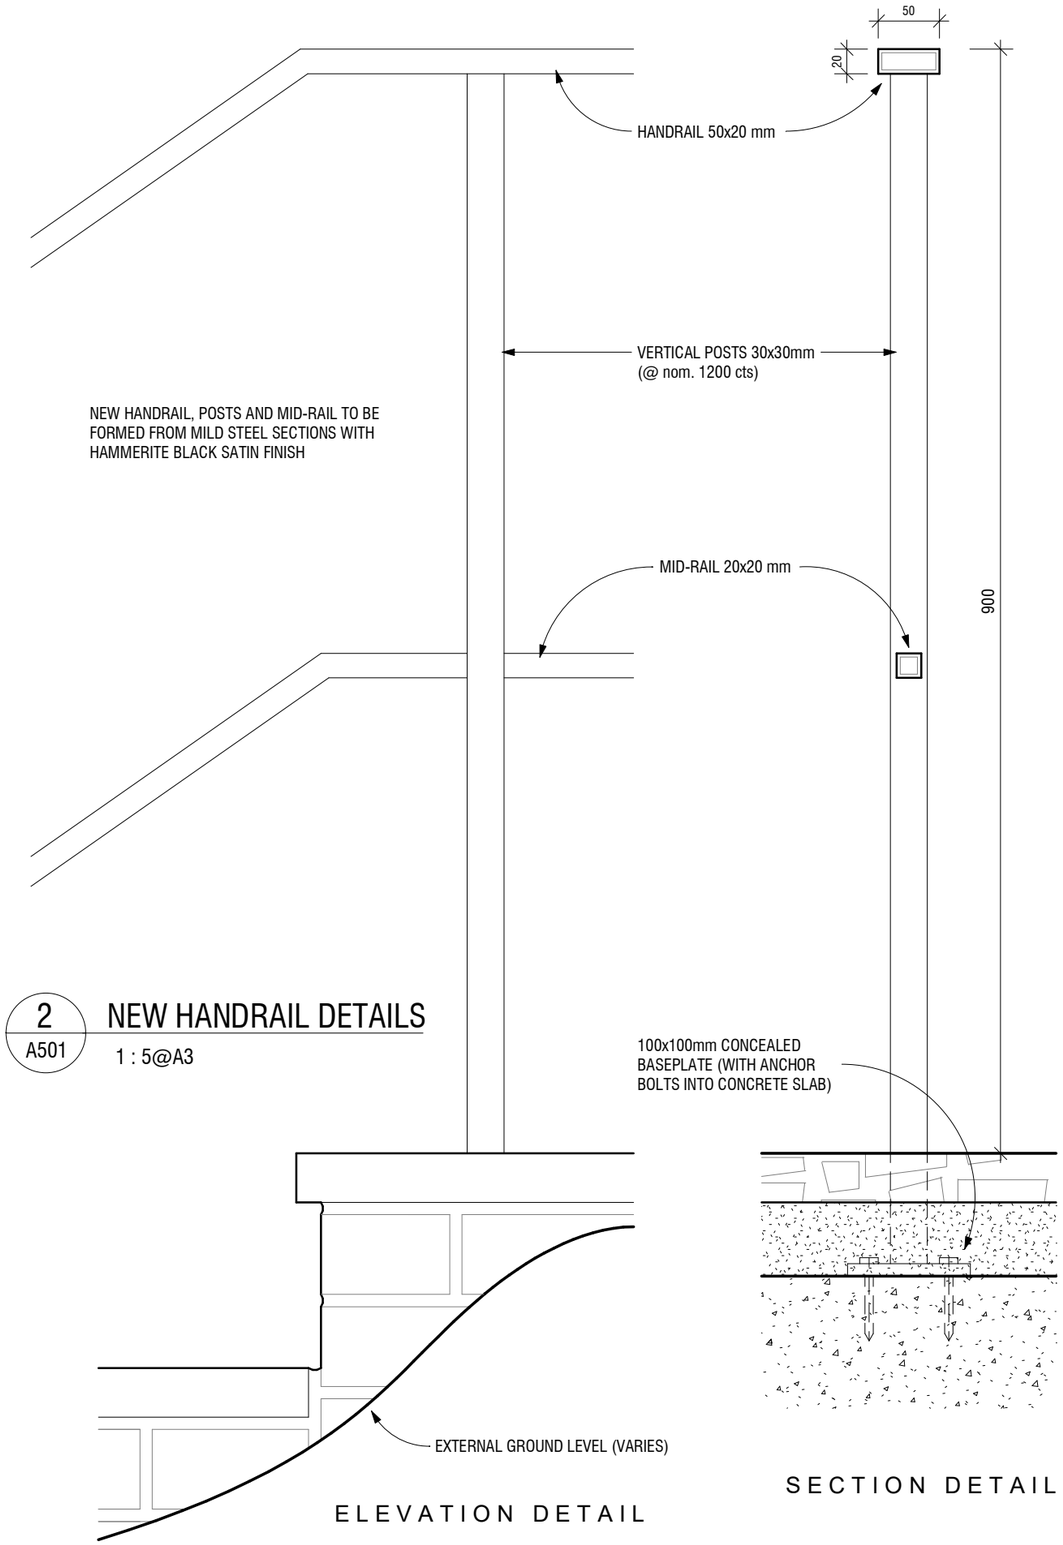

2 A501 NEW HANDRAIL DETAILS

1 : 5@A3

ELEVATION DETAIL

SECTION DETAIL

REVISIONS	DATE	DESCRIPTION

JOB NUMBER	949-25	JOB TITLE	Holland Cottage, Church St, West Chiltington		
CLIENT	Jackie Purcell				
DRAWING TITLE	NEW GATE AND HANDRAIL DETAILS				
SCALE	DATE	DRAWN	DRAWING NO.	REV.	
As indicated		NJ	A501		

JONES ARCHITECTS .co.uk
(01903) 814614
info@jonesarchitects.co.uk