SITE SURVEY UNDERTAKEN FOR THE PREPARATION OF TOWN PLANNING DRAWINGS ONLY.

ALL HEDGES,FENCES ETC. ASSUMED TO DENOTE BOUNDARIES TO BE CONFIRMED FOR LEGAL OWNERSHIP BY CLIENT PRIOR TO ANY SUBMISSIONS BEING MADE.

NOTE:
PROPOSED ACCESS IS FOR OCCASSIONAL USE
TO SERVE AGRICULTURAL NEEDS FOR THE SUSTAINENCE
OF LIVESTOCK & FIELD MAINTENANCE.

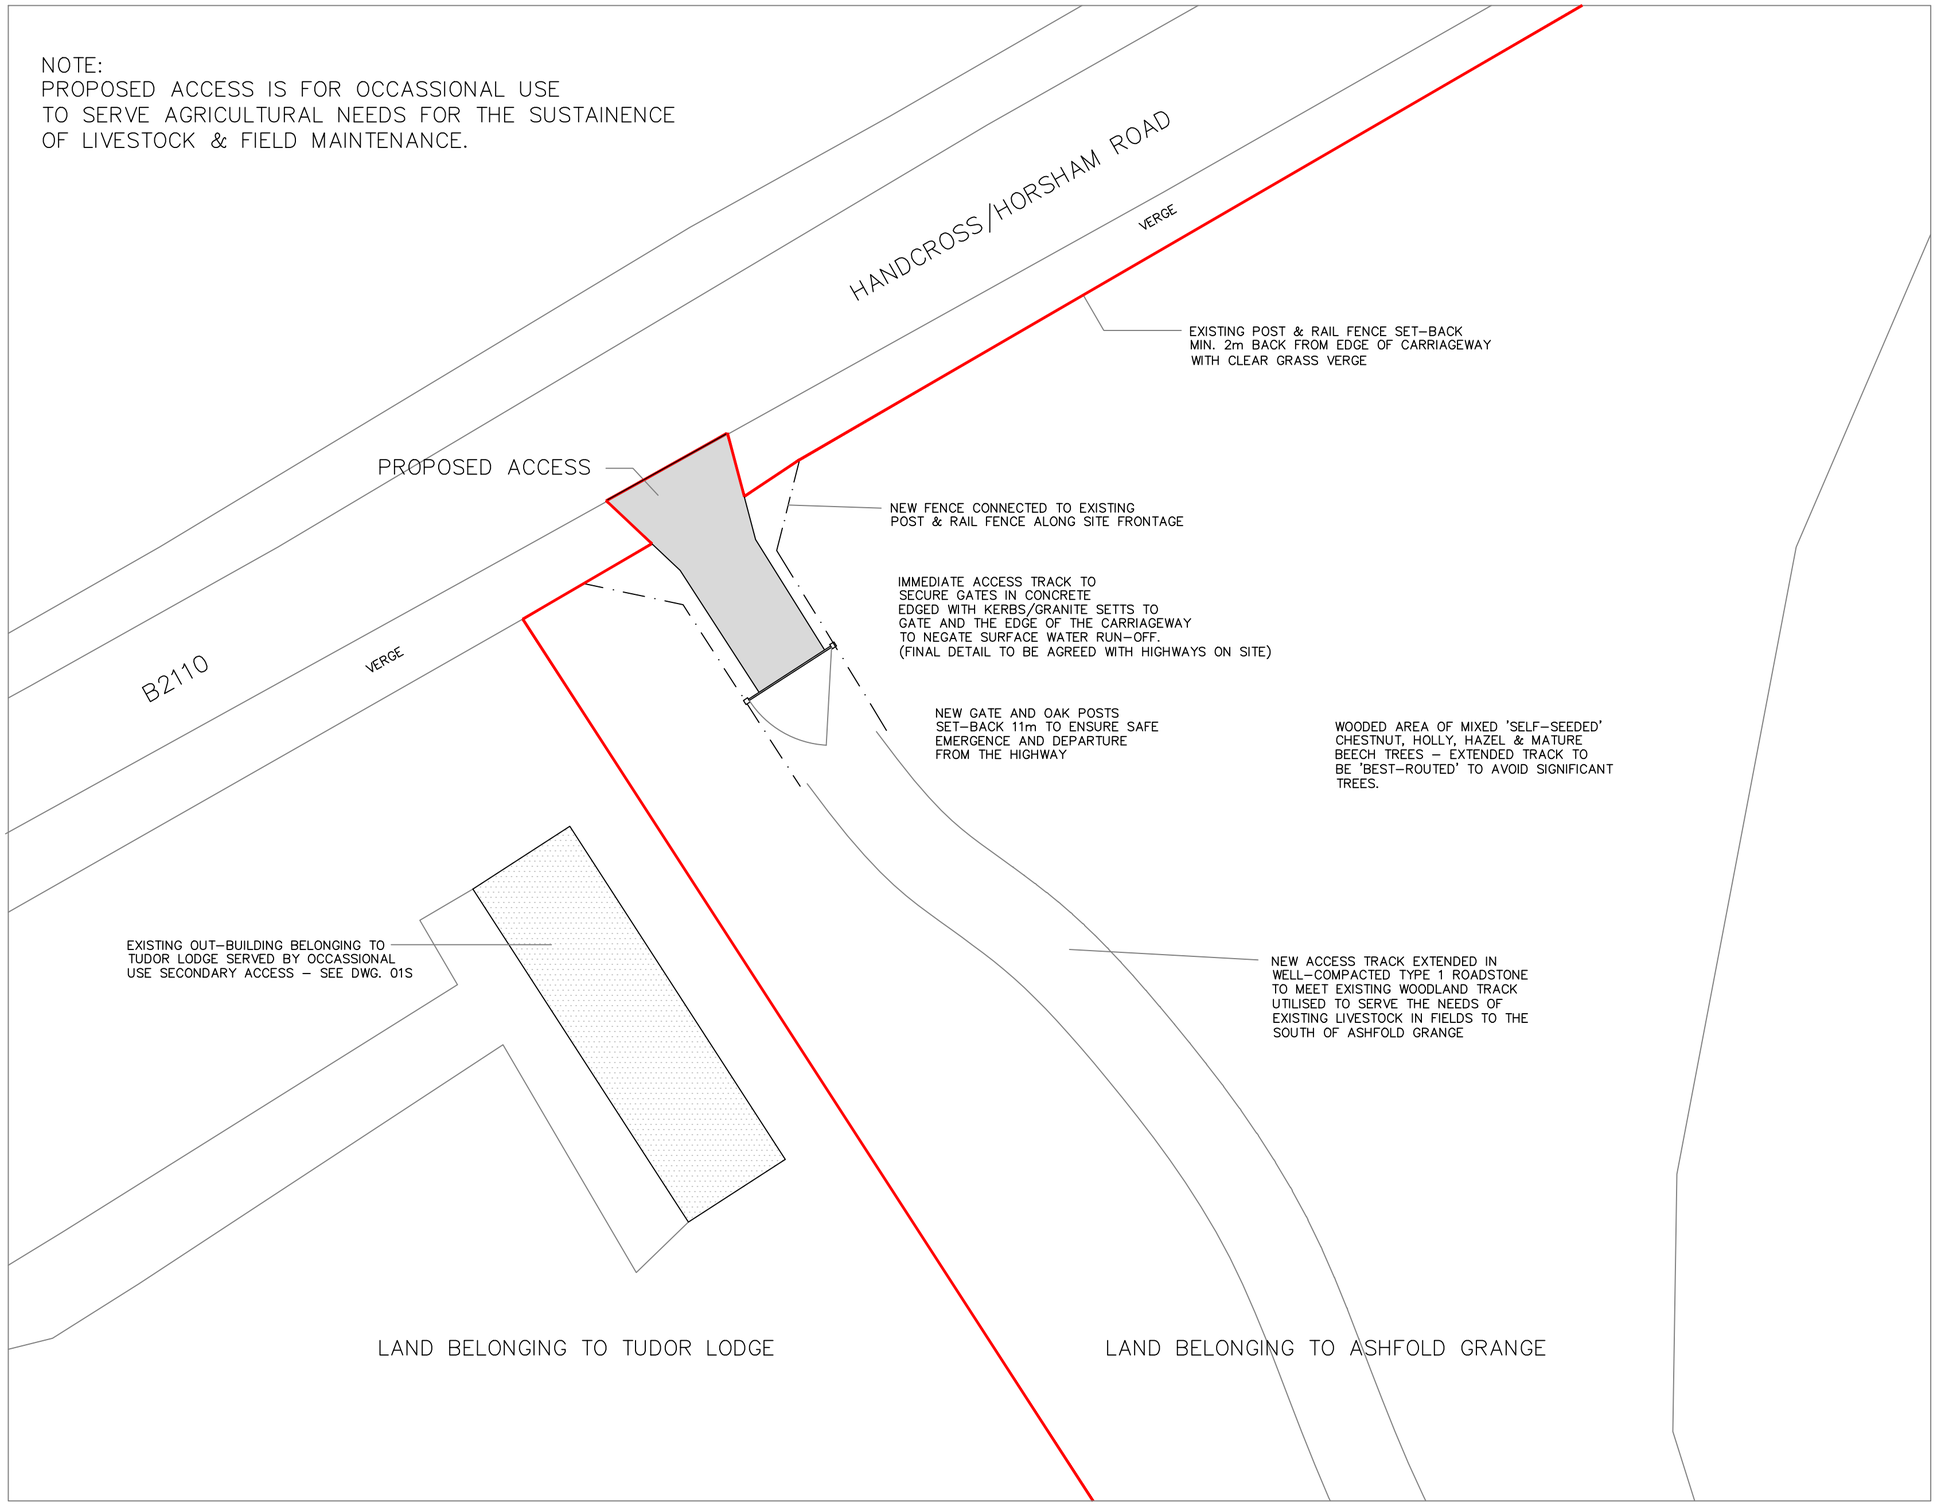

0 5m 10m

SCALE 1:200 @ A2

REV.B- MINOR ACCESS MODS 27/06/2024
REV.A- RED-LINE MODS 23/08/2023

FOR: MR S. WILLIAMS		
SITE: ASHFOLD GRANGE, HORSHAM ROAD, HANDCROSS. RH17 6DT		
TITLE: PROPOSED ACCESS PART SITE PLAN		
SCALE: 1:200 @A2	DRAWN: AH 07/23	DRAWING NO.: 02 REV B

DO NOT SCALE FROM THIS DRAWING