

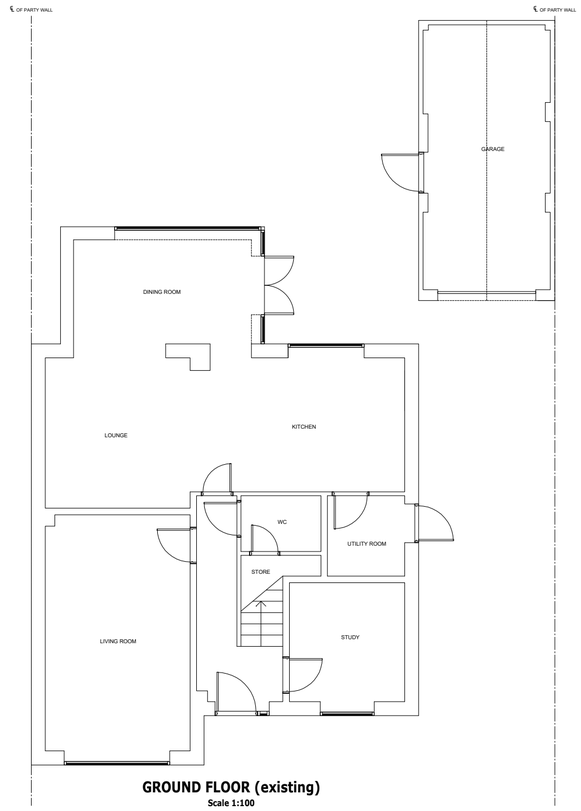


GROUND FLOOR (existing)
Scale 1:100

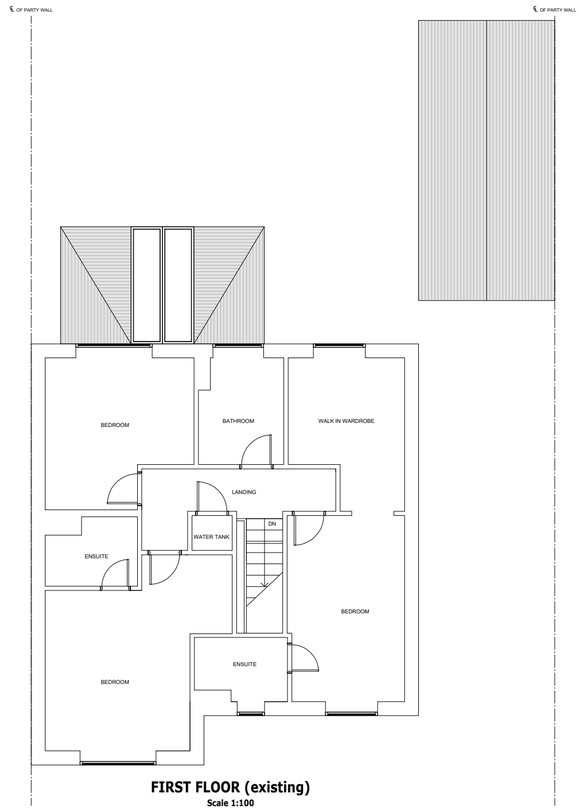

FIRST FLOOR (existing)
Scale 1:100

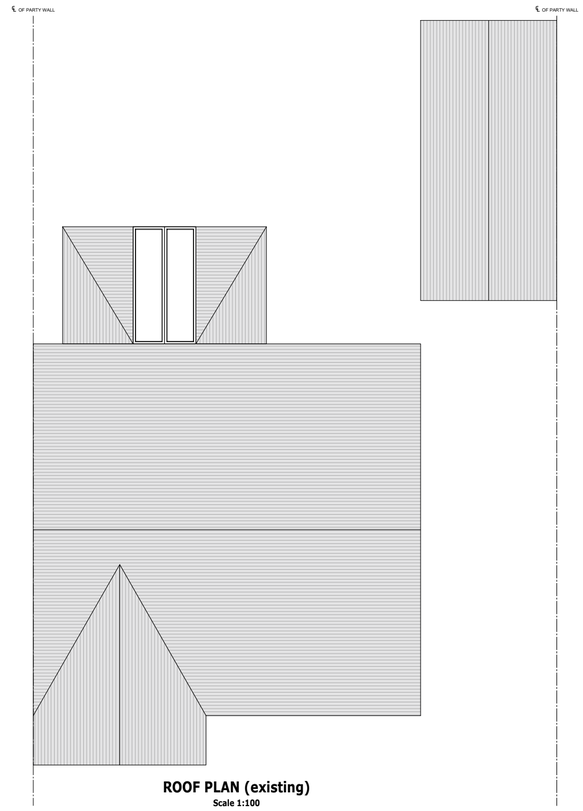

ROOF PLAN (existing)
Scale 1:100




SOUTH FACING ELEVATION
(existing)
Scale 1:100



NORTH FACING ELEVATION
(existing)
Scale 1:100



WEST FACING ELEVATION
(existing)
Scale 1:100

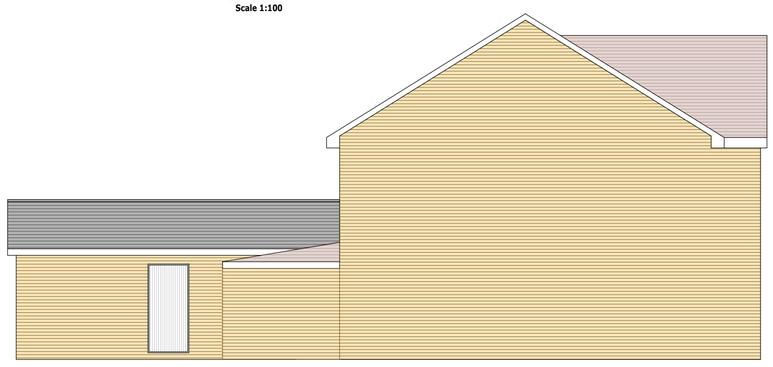

WEST FACING ELEVATION
(existing)
Scale 1:100

PS DESIGNS

71-75 Shelton Street, Covent Garden, London, WC2H 9JQ
Tel: +44 330 133 4585
Email: info@designsps.co.uk
www.designsps.co.uk

NOTES RELATING TO THIS DRAWING

ALL DIMENSIONS ARE TO BE CHECKED ON SITE PRIOR TO COMMENCEMENT OF ANY WORKS, AND ANY DISCREPANCIES REPORTED IMMEDIATELY TO THE ENGINEER.

THIS DRAWING IS TO BE READ IN CONJUNCTION WITH ALL OTHER DESIGN TEAM DETAILS AND SPECIFICATIONS.

DO NOT USE THIS DRAWING TO BUILD FROM WITHOUT IT BEING NOTED AS ISSUED FOR "CONSTRUCTION" IN THE TITLE PANEL BELOW.

LEGEND:

RETAINED STRUCTURE

SCALE BAR FOR 1:100

0.0m 1.0m 2.0m 3.0m 4.0m 5.0m

Rev.	Description	By	Chkd.	Date
P1	ISSUE FOR PLANNING	SS	SS	NOV 23

Title:	ISSUE FOR INFORMATION
Client:	
Project:	26 WESTON AVENUE, BROADBRIDGE HEATH, RH12 3XE
Drawing:	EXISTING PLANS AND ELEVATIONS

Drawn:	SS	Chkd:	SS
Drawing Status:	PRELIMINARY ISSUE	Rev.	P1
Scale:	Noted @ A2	Date	NOV 23
Job No.	PSD/2022/244	Drawing No.	A01