LINESIDE COTTAGE, SLINFOLD

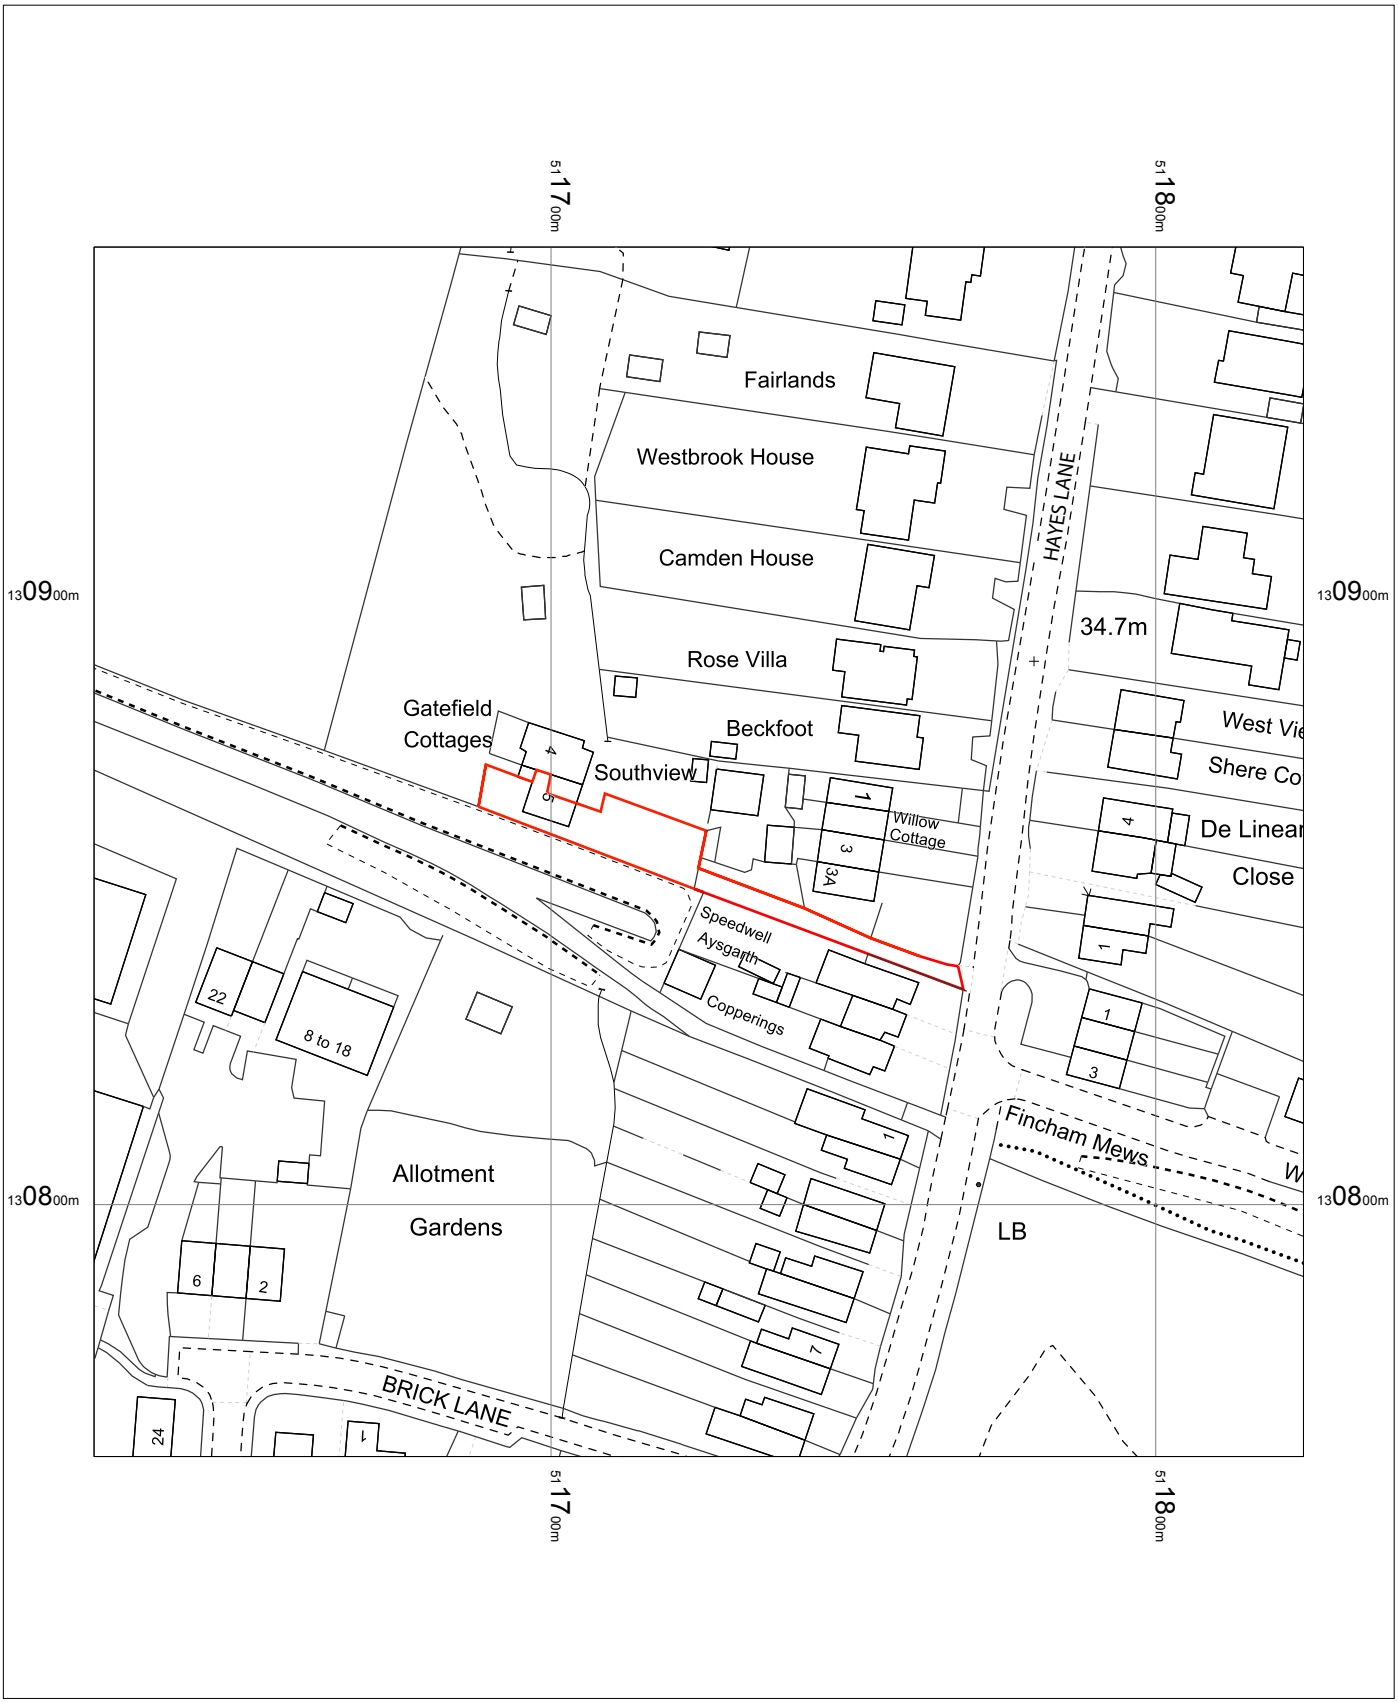

OS MasterMap 1250/2500/10000 scale
Wednesday, April 3, 2024, ID: CM-01157993
www.centremapslive.co.uk

1:1250 scale print at A4, Centre: 511724 E, 130858 N

©Crown Copyright Ordnance Survey. Licence no. AC0000849896

N

Wayne Gander MCIAT
Chartered Architectural Technologist
98 Durrington Lane, Worthing,
West Sussex BN13 2RQ
M 07808 887896
E waynegander08@gmail.com

CIAT CHARTERED PRACTICE