

Existing Front/North Elevation
Scale 1:100



Existing Side/West Elevation
Scale 1:100



Existing Rear/South Elevation
Scale 1:100

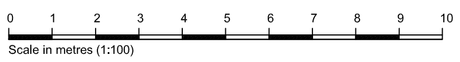

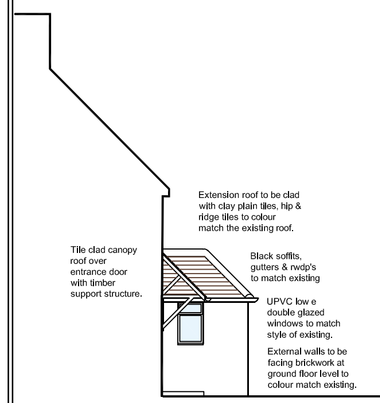

Proposed Section
Side/East Elevation
Scale 1:100



Proposed Front/North Elevation
Scale 1:100

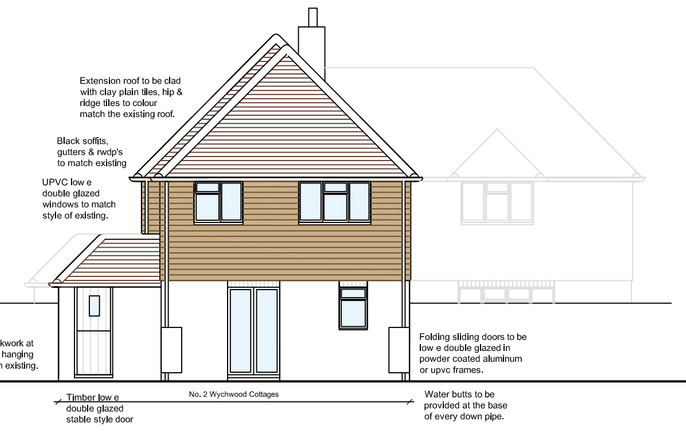

Proposed Side/West Elevation
Scale 1:100



Proposed Rear/South Elevation
Scale 1:100

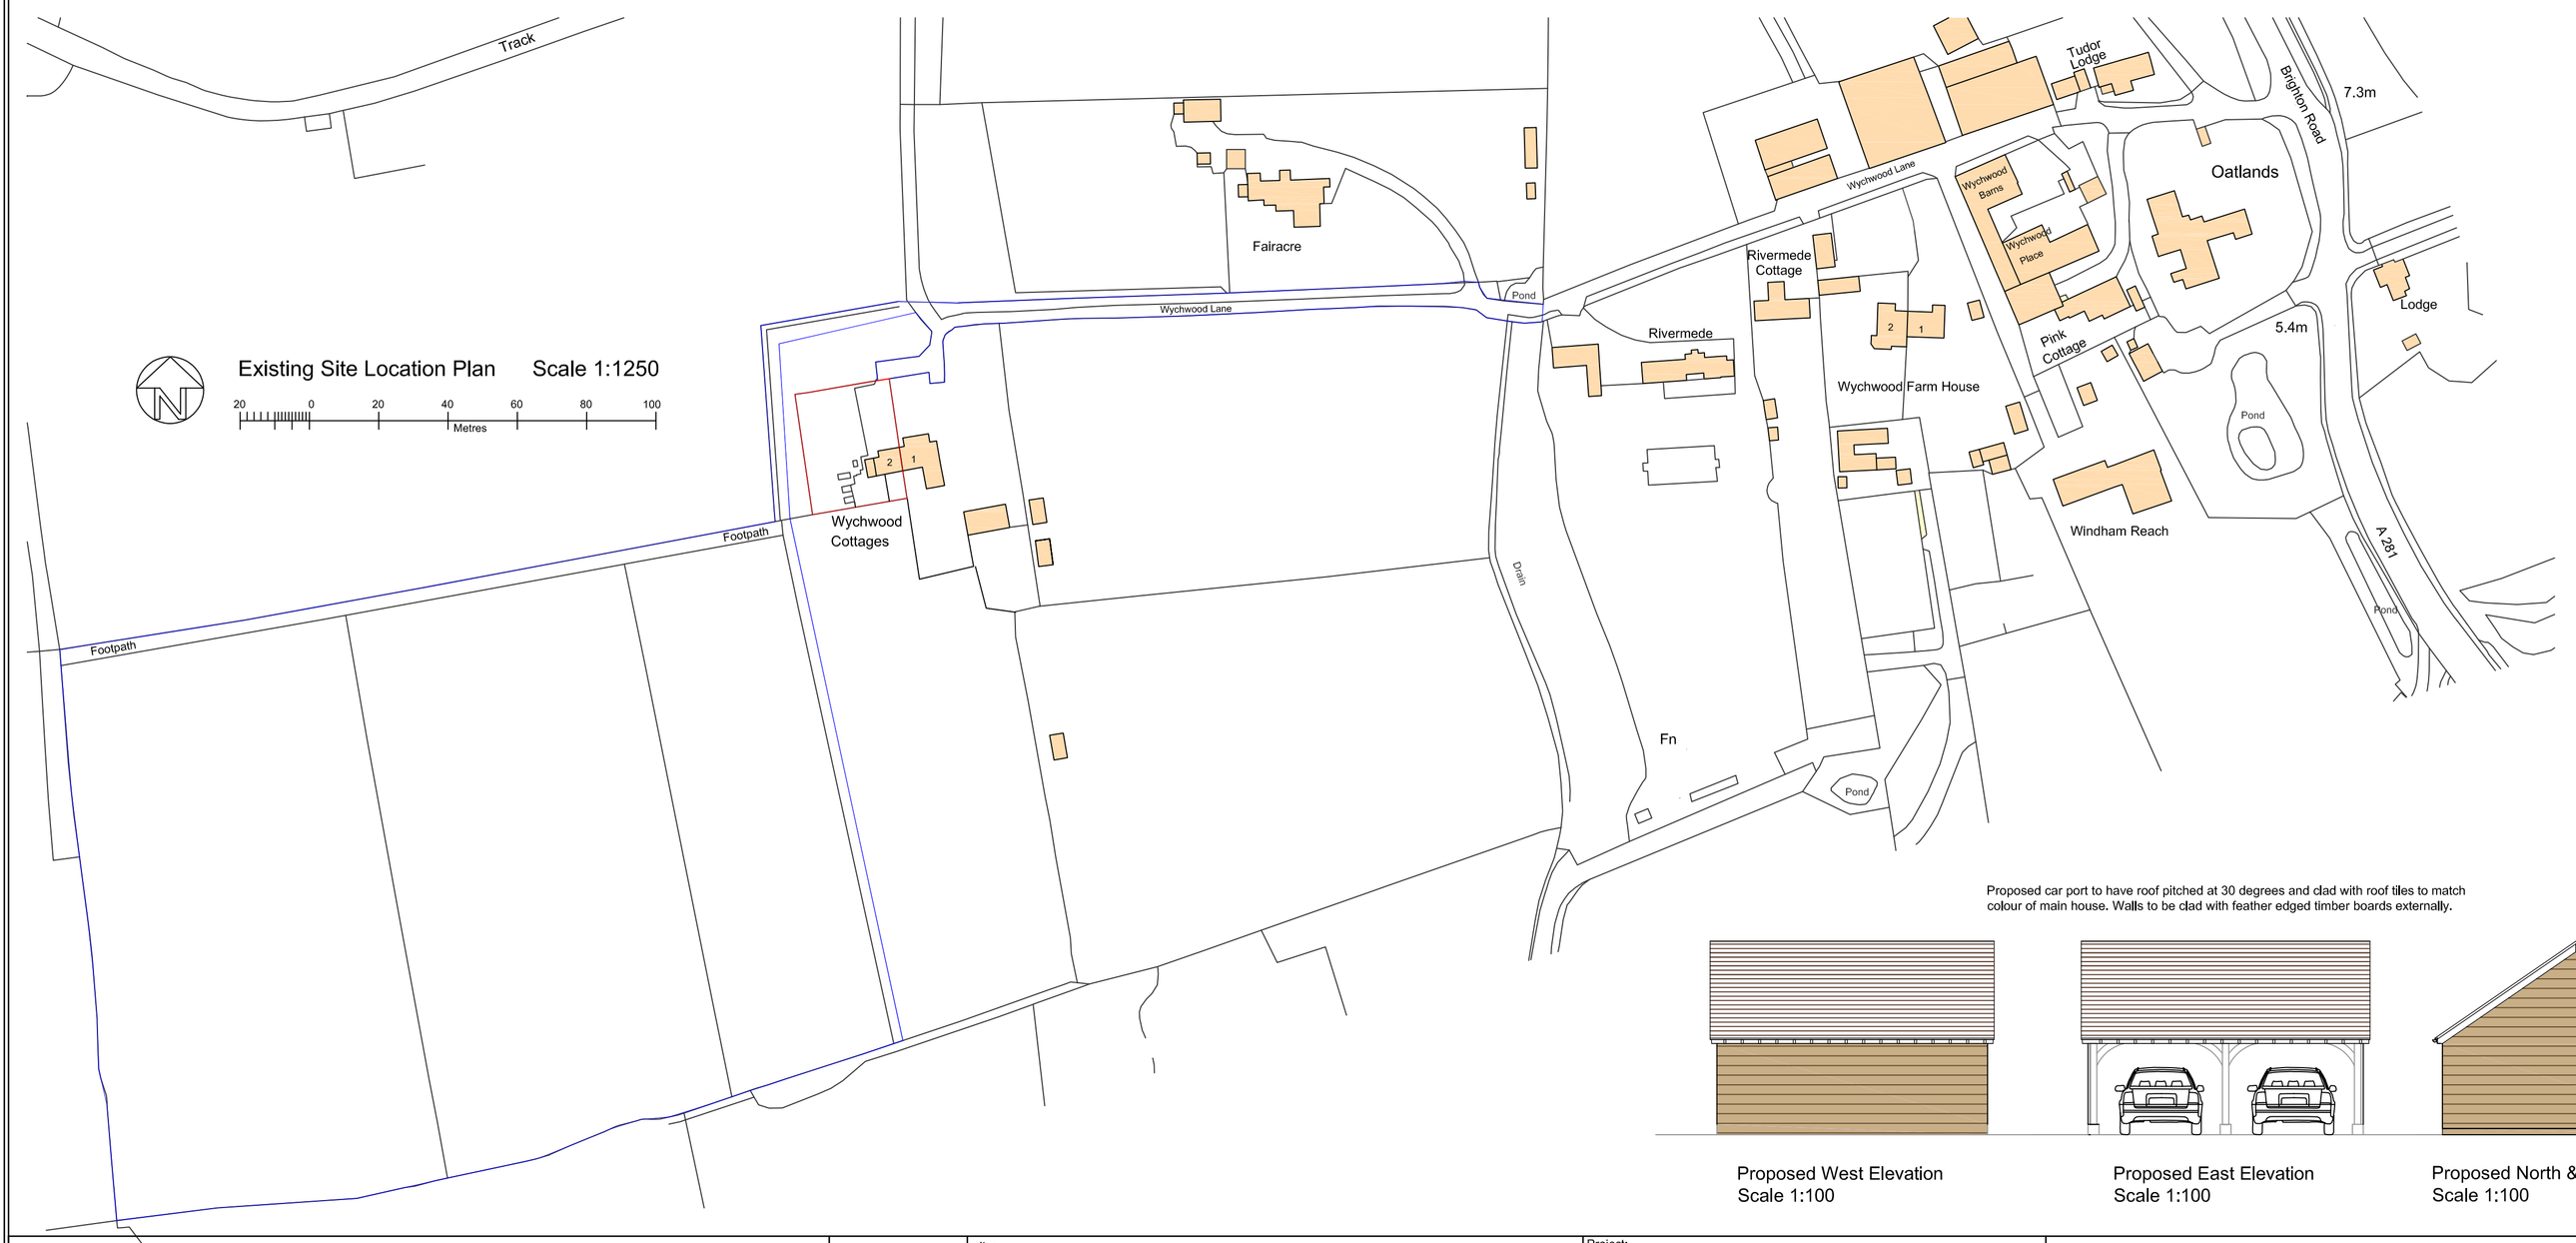

Existing Site Location Plan Scale 1:1250

20 0 20 40 60 80 100
Metres

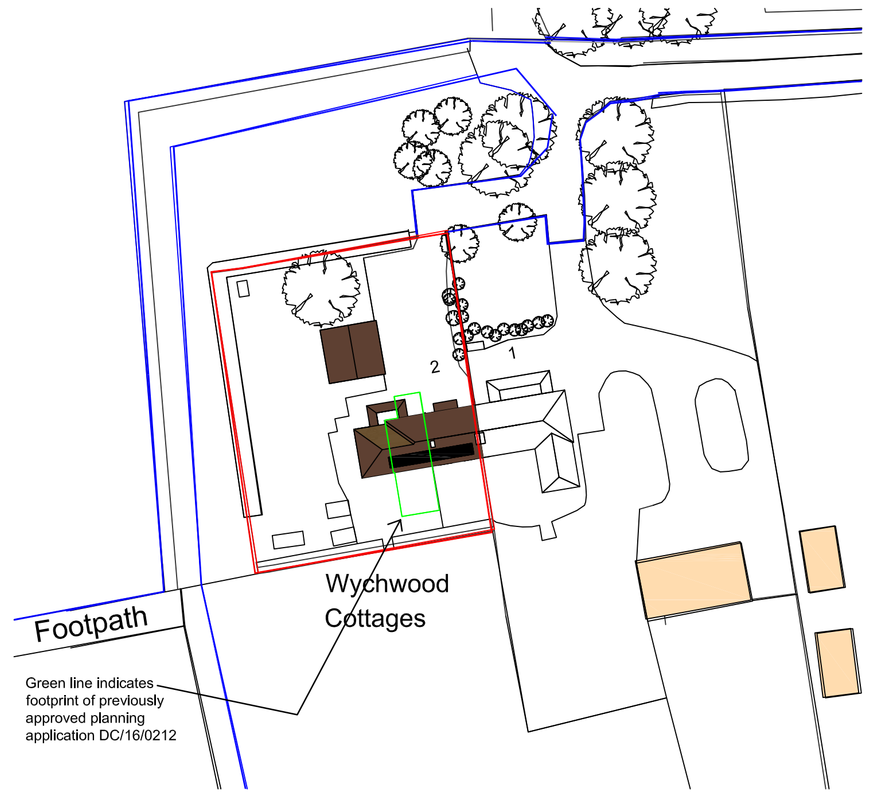

Proposed Block Roof Plan Scale 1:500

20 10 0 10 20
Metres

Proposed car port to have roof pitched at 30 degrees and clad with roof tiles to match colour of main house. Walls to be clad with feather edged timber boards externally.

Proposed West Elevation
Scale 1:100

Proposed East Elevation
Scale 1:100

Proposed North & South Elevations
Scale 1:100

Revisions	Description	Date
-	XXXX	00/00/0000

Jacob Chadwick
Architects
49 Richmond Street, Brighton,
East Sussex, BN2 9PD
tel: 07837 599827 jacobchadwickarchitects@gmail.com

site:	Project:	Drawing	date:	client:	scale:	print size:	drwg no.	revision:
2 Wychwood Cottages, Wychwood Lane, Brighton Road, Shermanbury , West Sussex, RH13 8HE	Two storey side extension with front porch. Detached car port	Existing & Proposed Elevations & Site Location Plan	January 2025	Mr G Newman	1:100/1:500/1:1250	A1	2WC/2025/03	