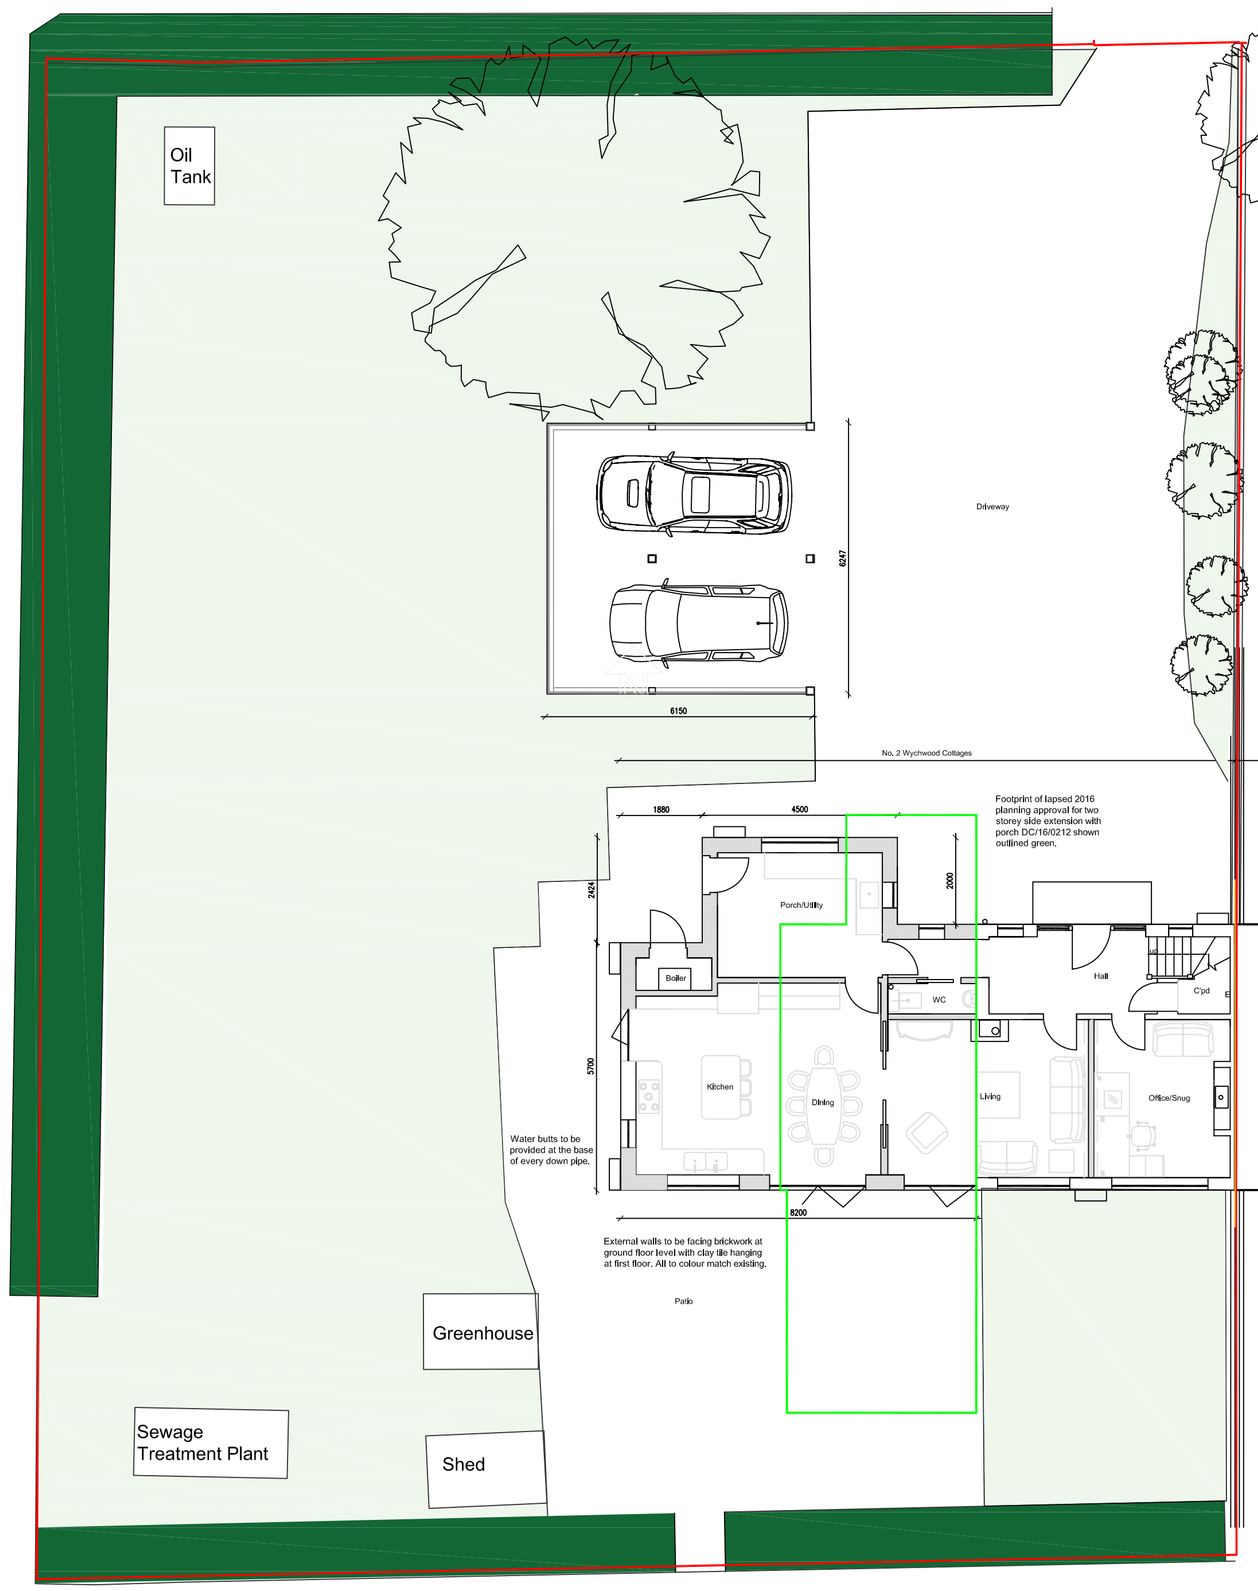

Proposed Car Port Roof Plan
Scale 1:100

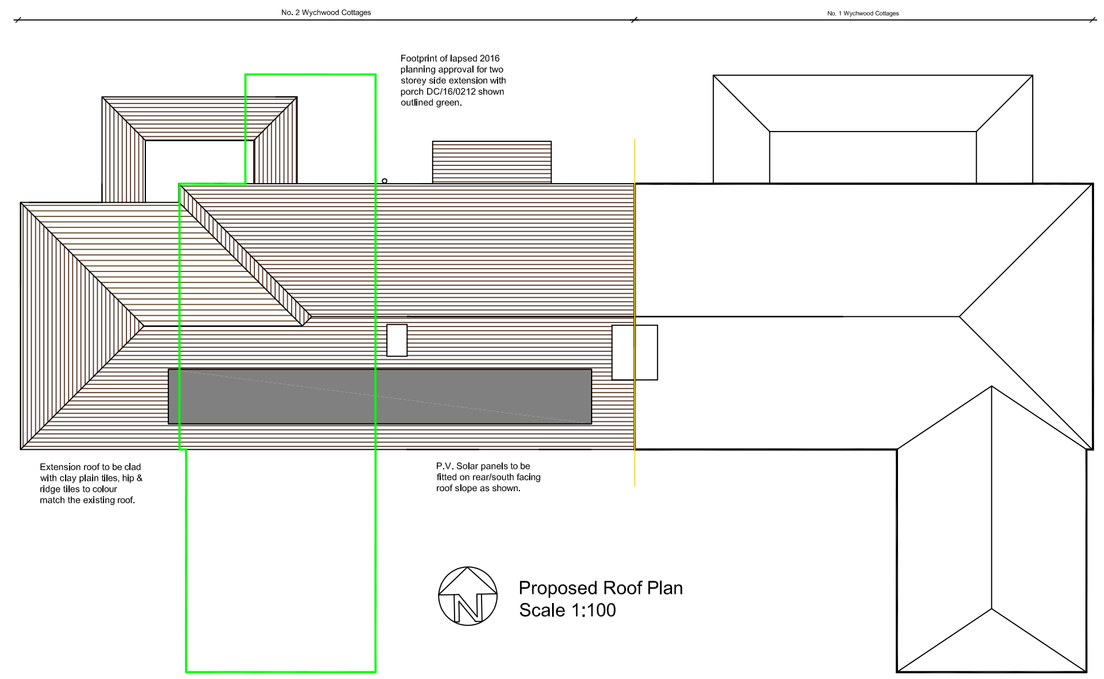

Proposed Roof Plan
Scale 1:100

0 1 2 3 4 5 6 7 8 9 10
Scale in metres (1:100)

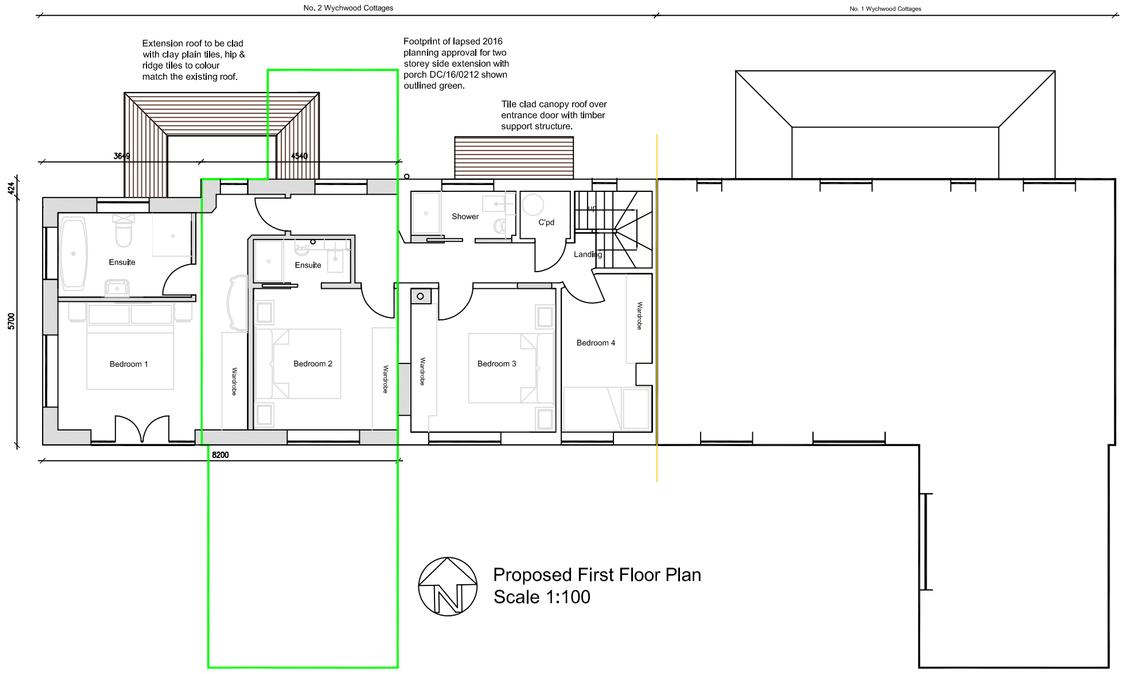

Proposed First Floor Plan
Scale 1:100

Proposed Ground Floor Plan
Scale 1:100

Total rebuild/new build Gross External Area = 106.87m2

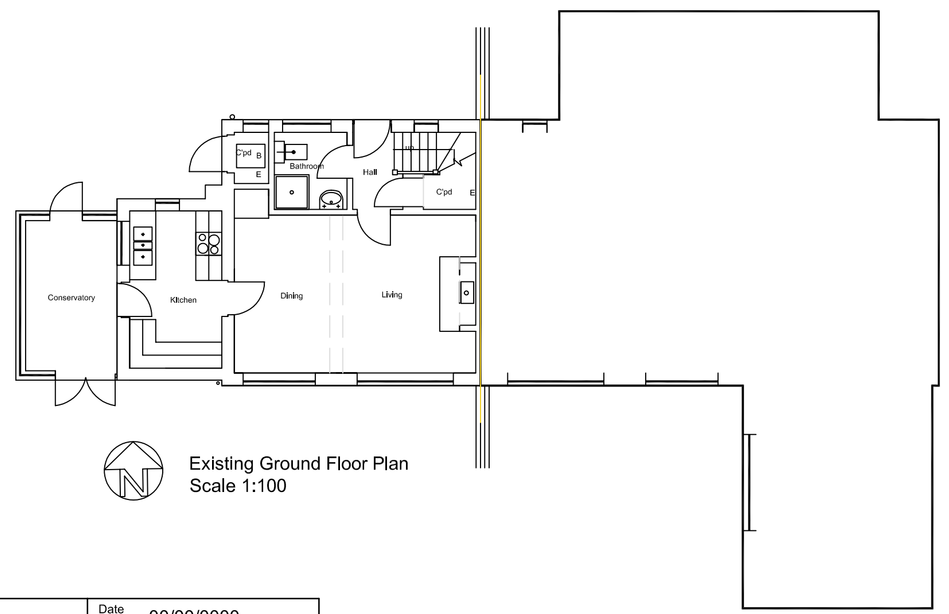

Existing Ground Floor Plan
Scale 1:100

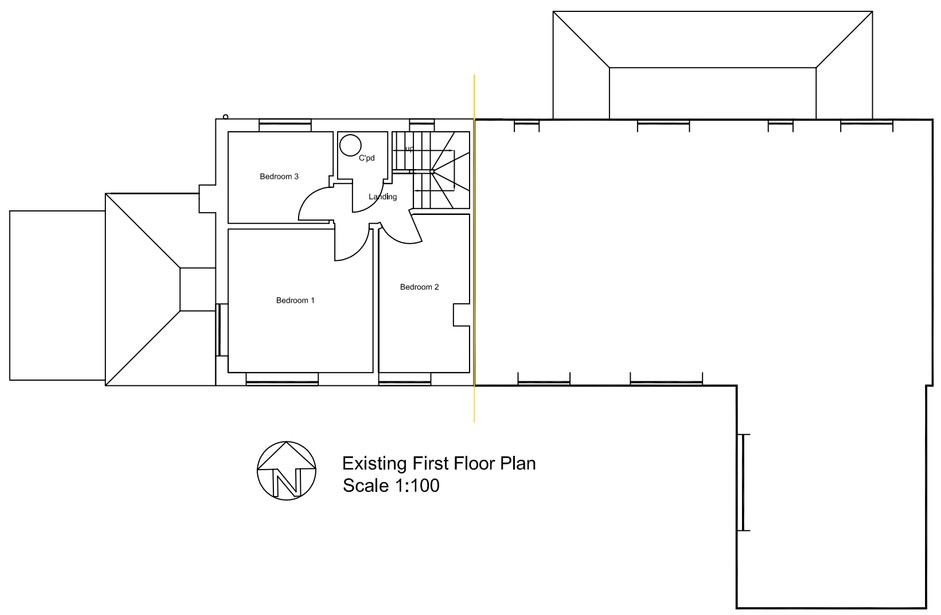

Existing First Floor Plan
Scale 1:100

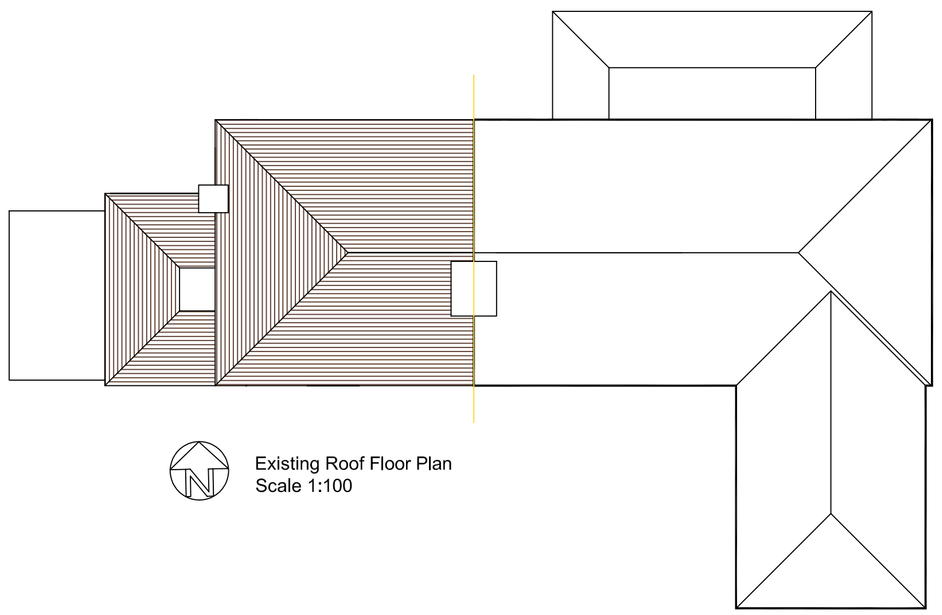

Existing Roof Floor Plan
Scale 1:100

Revisions	Description	Date
-	XXXX	00/00/0000

Jacob Chadwick Architects
49 Richmond Street, Brighton, East Sussex, BN2 9PD
tel: 07837 599827 jacobchadwickarchitects@gmail.com

site:	Project:	Drawing	date:	client:	scale:	print size:	drwg no.	revision:
2 Wychwood Cottages, Wychwood Lane, Brighton Road, Shermanbury , West Sussex, RH13 8HE	Two storey side extension with front porch. Detached car port	Existing & Proposed Plans	January 2025	Mr G Newman	1:100/1:500/1:1250	A1	2WC/2025/04	