


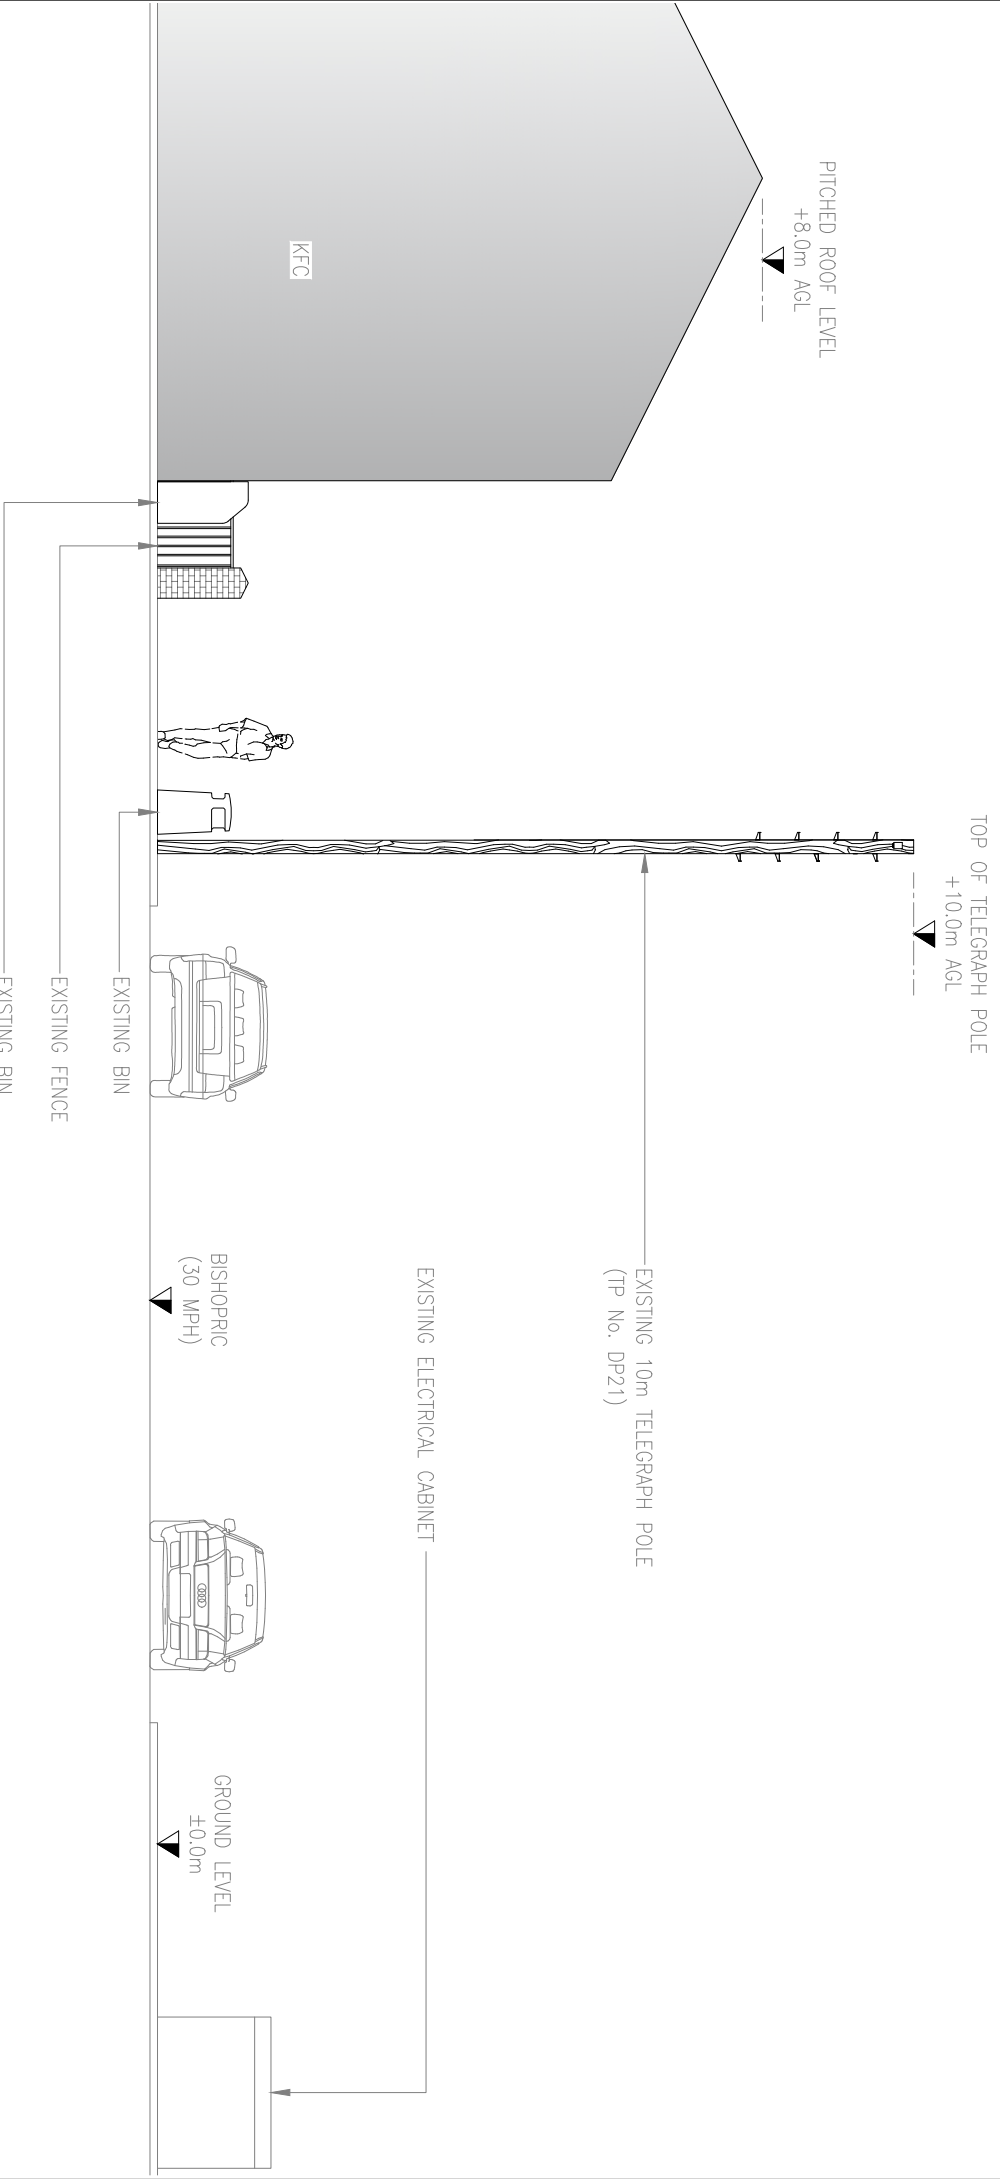

EXISTING SITE ELEVATION

SCALE 1:100



BT

A				ISSUED FOR APPROVAL				JH	11.12.25
REV				DESCRIPTION				BY	DATE
SCALE AS SHOWN		DRAWN		JH		CHECKED		DCC	
WHEN PRINTED AT A4		DATE		11.12.25		DATE		11.12.25	
LOCATION PLAN - Digital Mapping Solutions from Promap								ALL DIMENSIONS IN mm UNO	
SITE BLOCK PLAN - Digital Mapping Solutions from Promap									
Ordinance Survey (c) Crown Copyright 2025. All rights reserved. Licence number 100022432									

DRAWING TITLE

STREET HUB

SUR-13

003 - EXISTING SITE ELEVATION

SITE ADDRESS

FOOTPATH O/S 24 BISHOPRIC,

HORSHAM,

RH12 1QN

REV

A