


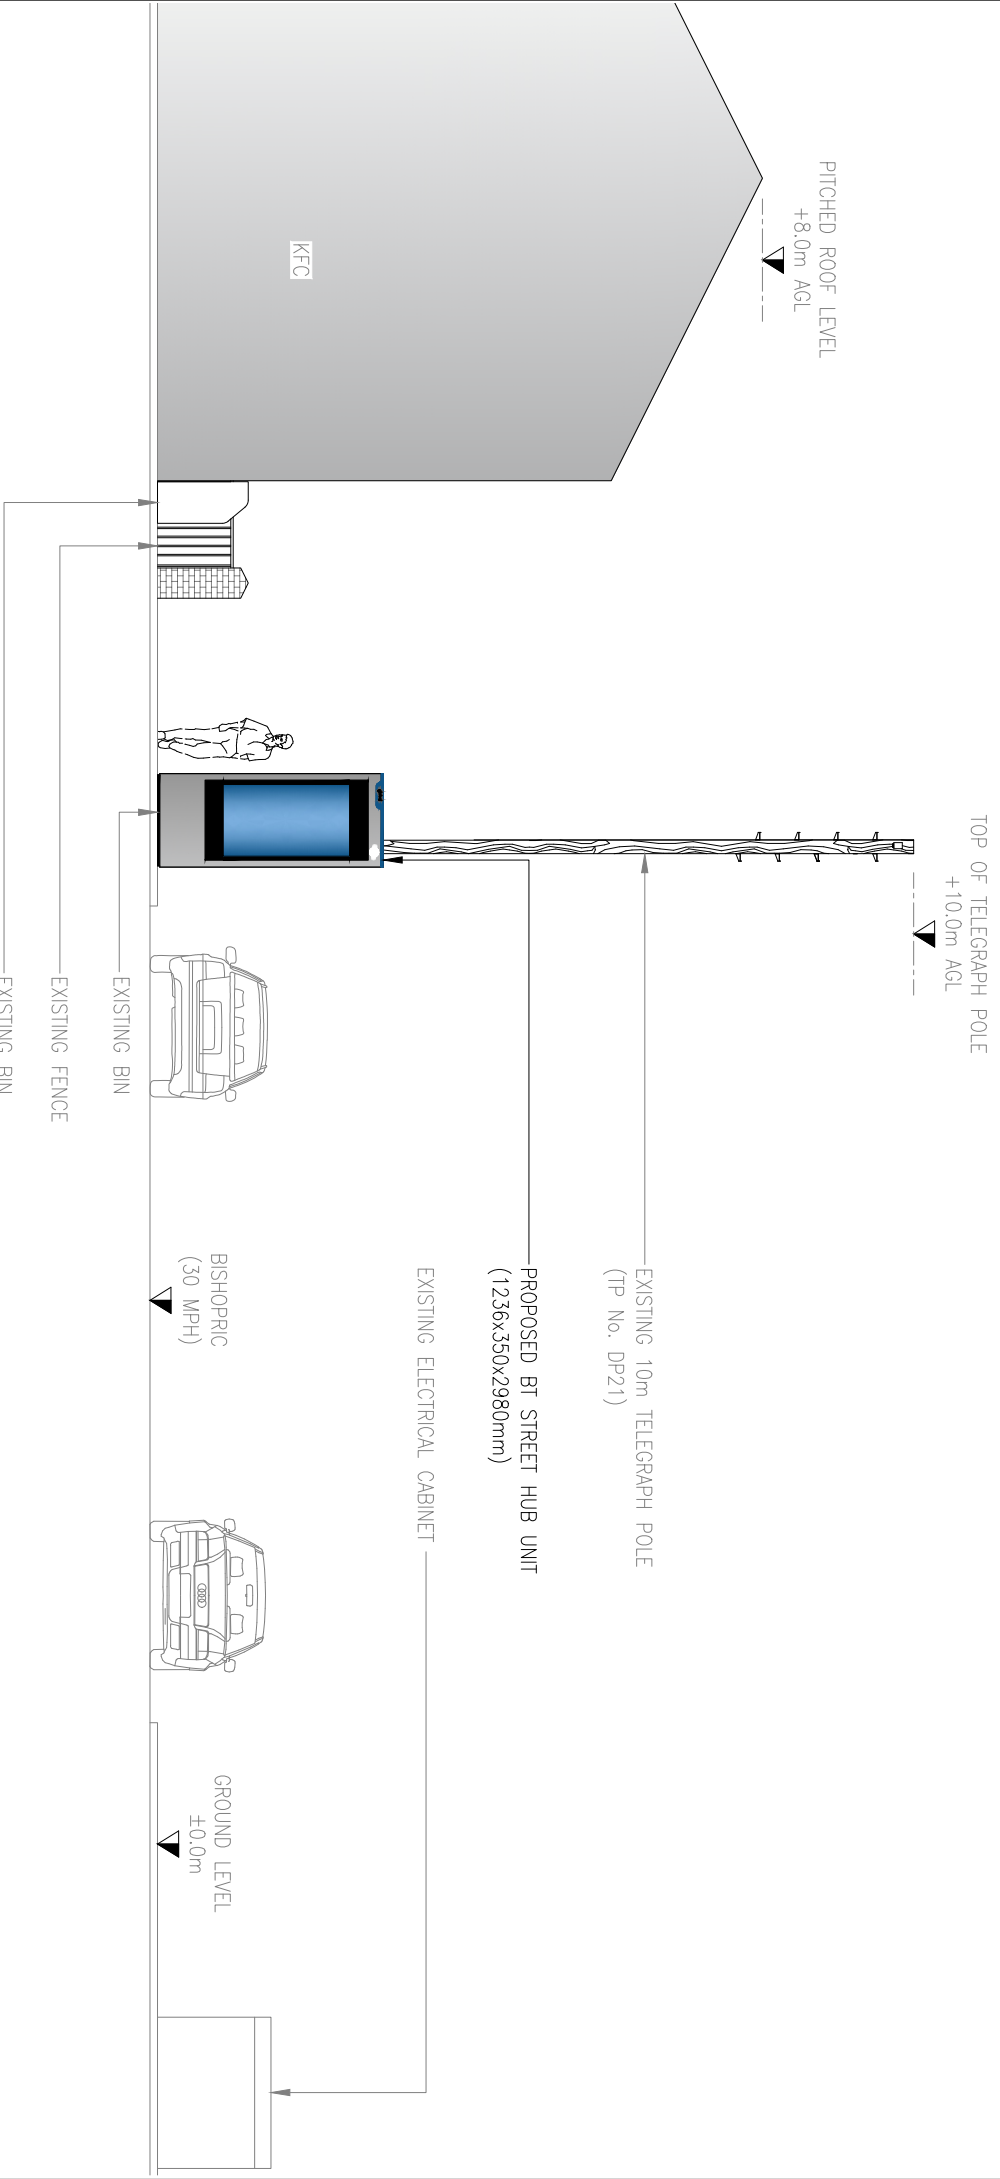

PROPOSED SITE ELEVATION
SCALE 1:100

A

ISSUED FOR APPROVAL

JH

11.12.25

REV

DESCRIPTION

BY

DATE

SCALE AS SHOWN

DRAWN

JH

CHECKED

DCC

ALL DIMENSIONS IN mm UNO

WHEN PRINTED AT A4

DATE

11.12.25

DATE

11.12.25

LOCATION PLAN - Digital Mapping Solutions from Promap

SITE BLOCK PLAN - Digital Mapping Solutions from Promap

Ordinance Survey (c) Crown Copyright 2025. All rights reserved. Licence number 100022432

DRAWING TITLE

STREET HUB

SUR-13

004 - PROPOSED SITE ELEVATION

SITE ADDRESS

FOOTPATH O/S 24 BISHOPRIC,

HORSHAM,

RH12 1QN

REV

A