


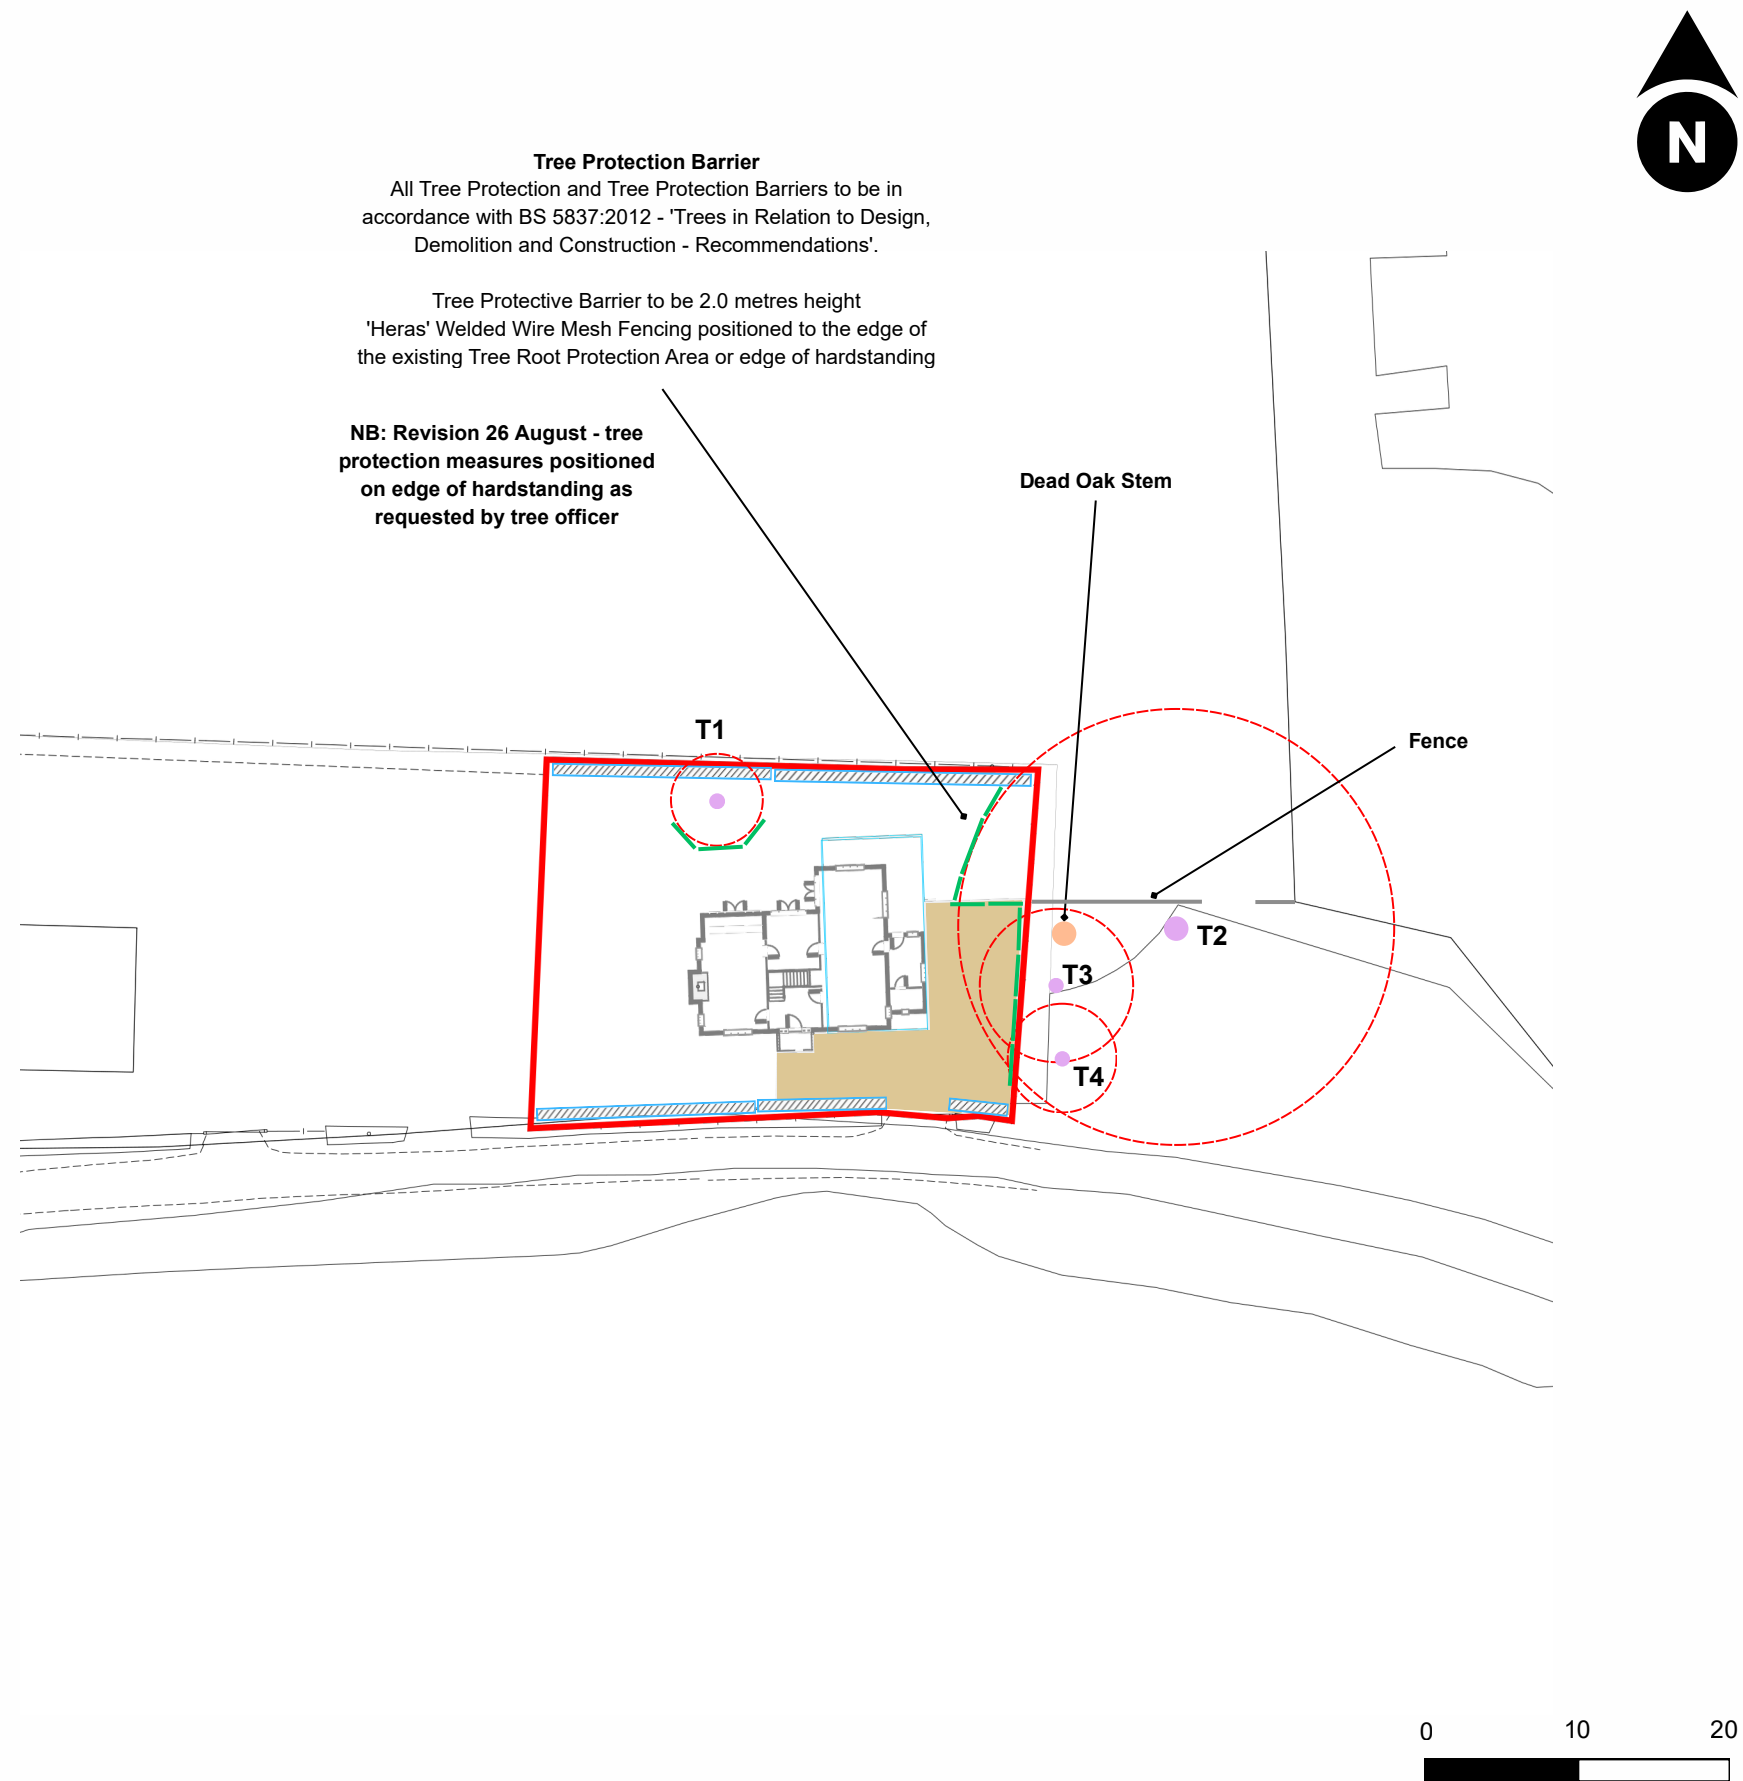

Tree Constraints and Protection Plan

Legend

-  Site boundary
-  Root Protection Areas
-  Existing Driveway
-  h2b - non-native hedgerow
-  Tree



Project Title
Bentons Barn,
RH13 8NP

Scale
@ A4 1:500

Drg No 35023

Date
26/08/26

Rev No. 2.

Sheet 1/1

Schedule

Tree No.	Species	Diameter @ 1.5m (Est.)	Height (approx.)	Spread (approx.)	Age	Condition	Status
T1	Apple (Malus Domestica)	240mm	4.5m	4.0m	Mature	Good	Retain
T2	Pedunculate Oak (Quercus Robur)	1190mm	13.0m	10.0m	Mature	Good	Retain
T3	Hawthorn (Crataegus Monogyna)	406mm	5.0m	6.0m	Mature	Good	Retain
T4	Pedunculate Oak (Quercus Robur)	283mm	7.5m	4.0m	Semi- mature	Good	Retain