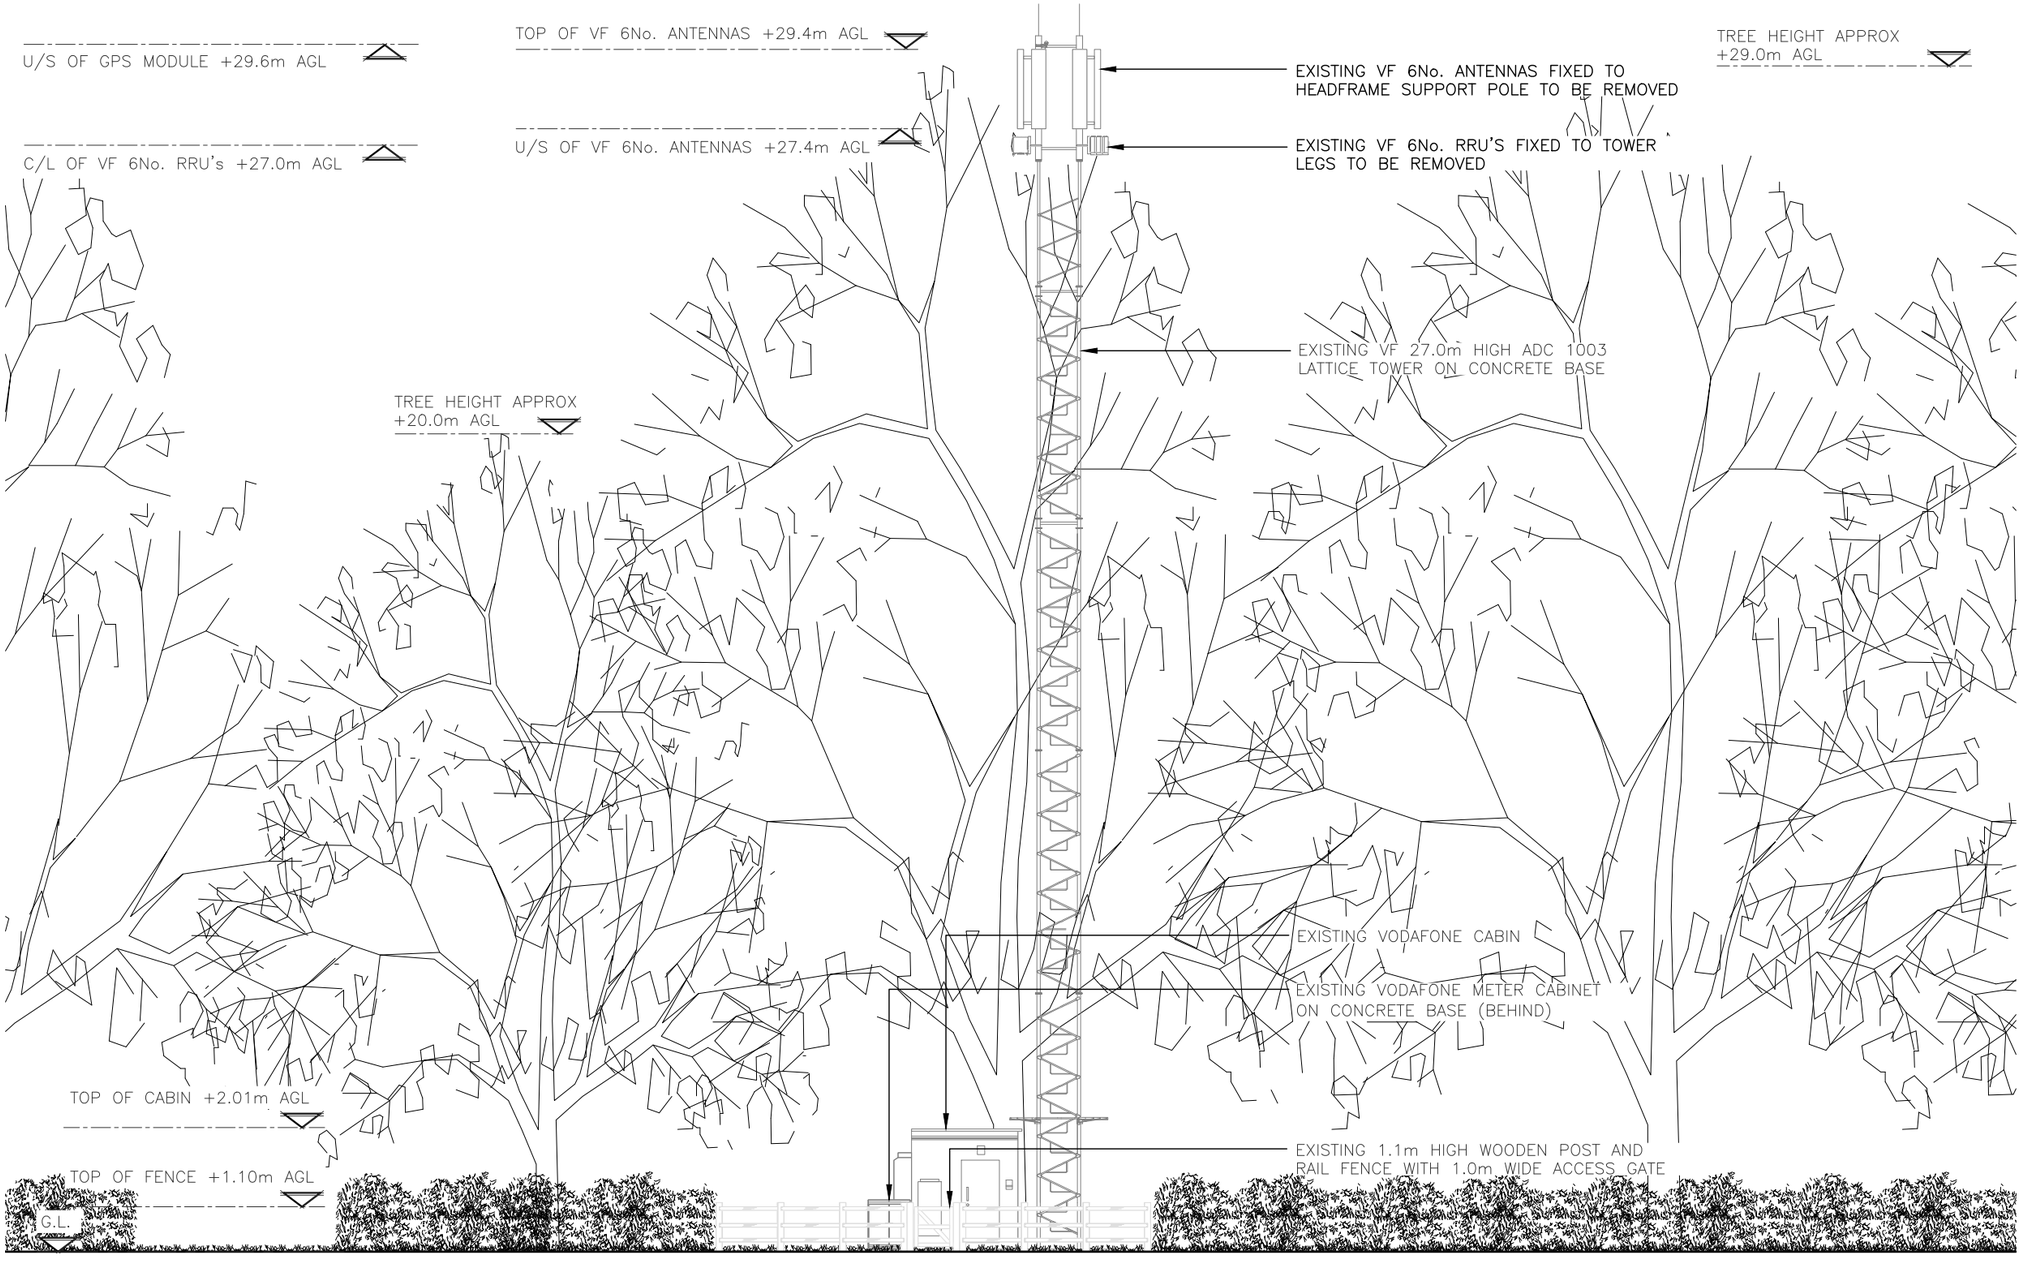

EXISTING NORTH EAST ELEVATION

(1:150)

ALL DIMENSIONS ARE IN mm UNLESS NOTED OTHERWISE

N.G.R E: 516268 N: 128223

NOTES:

REV	MODIFICATION	BY	CH	DATE
2A	MINOR AMENDS	SS	TC	25/02/25
1A	PLANNING ISSUE	SS	TC	19/02/25

BEACONCOMMS
TELECOMMUNICATIONS INFRASTRUCTURE
UNIT E3 PITTS CLEAVE INDUSTRIAL ESTATE, TAVISTOCK, DEVON, PL19 0PW
sales@beaconcomms.co.uk Tel: +44 (0)1822 610610

cornerstone

Cell Name	Opt.
HARWOOD ARABIAN STUD	–

Cell ID No

CSID	–	VF	–	VMO2
12371925		5925		N/A
Project No.	–	TM Cell ID	–	N/A
E321108		N/A		N/A

Site Address / Contact Details

WORTHING ROAD
HORSHAM
ENGLAND
RH13 0AR

Drawing Title: EXISTING ELEVATION

Purpose of issue: PLANNING — Dwg Rev: 2A

Drawing Number: 300

Surveyed By: TBC — Original Sheet Size: A3 — Pack Issue: 2A

Drawn:	Date:	Checked:	Date:
SS	19/02/25	TC	19/02/25