
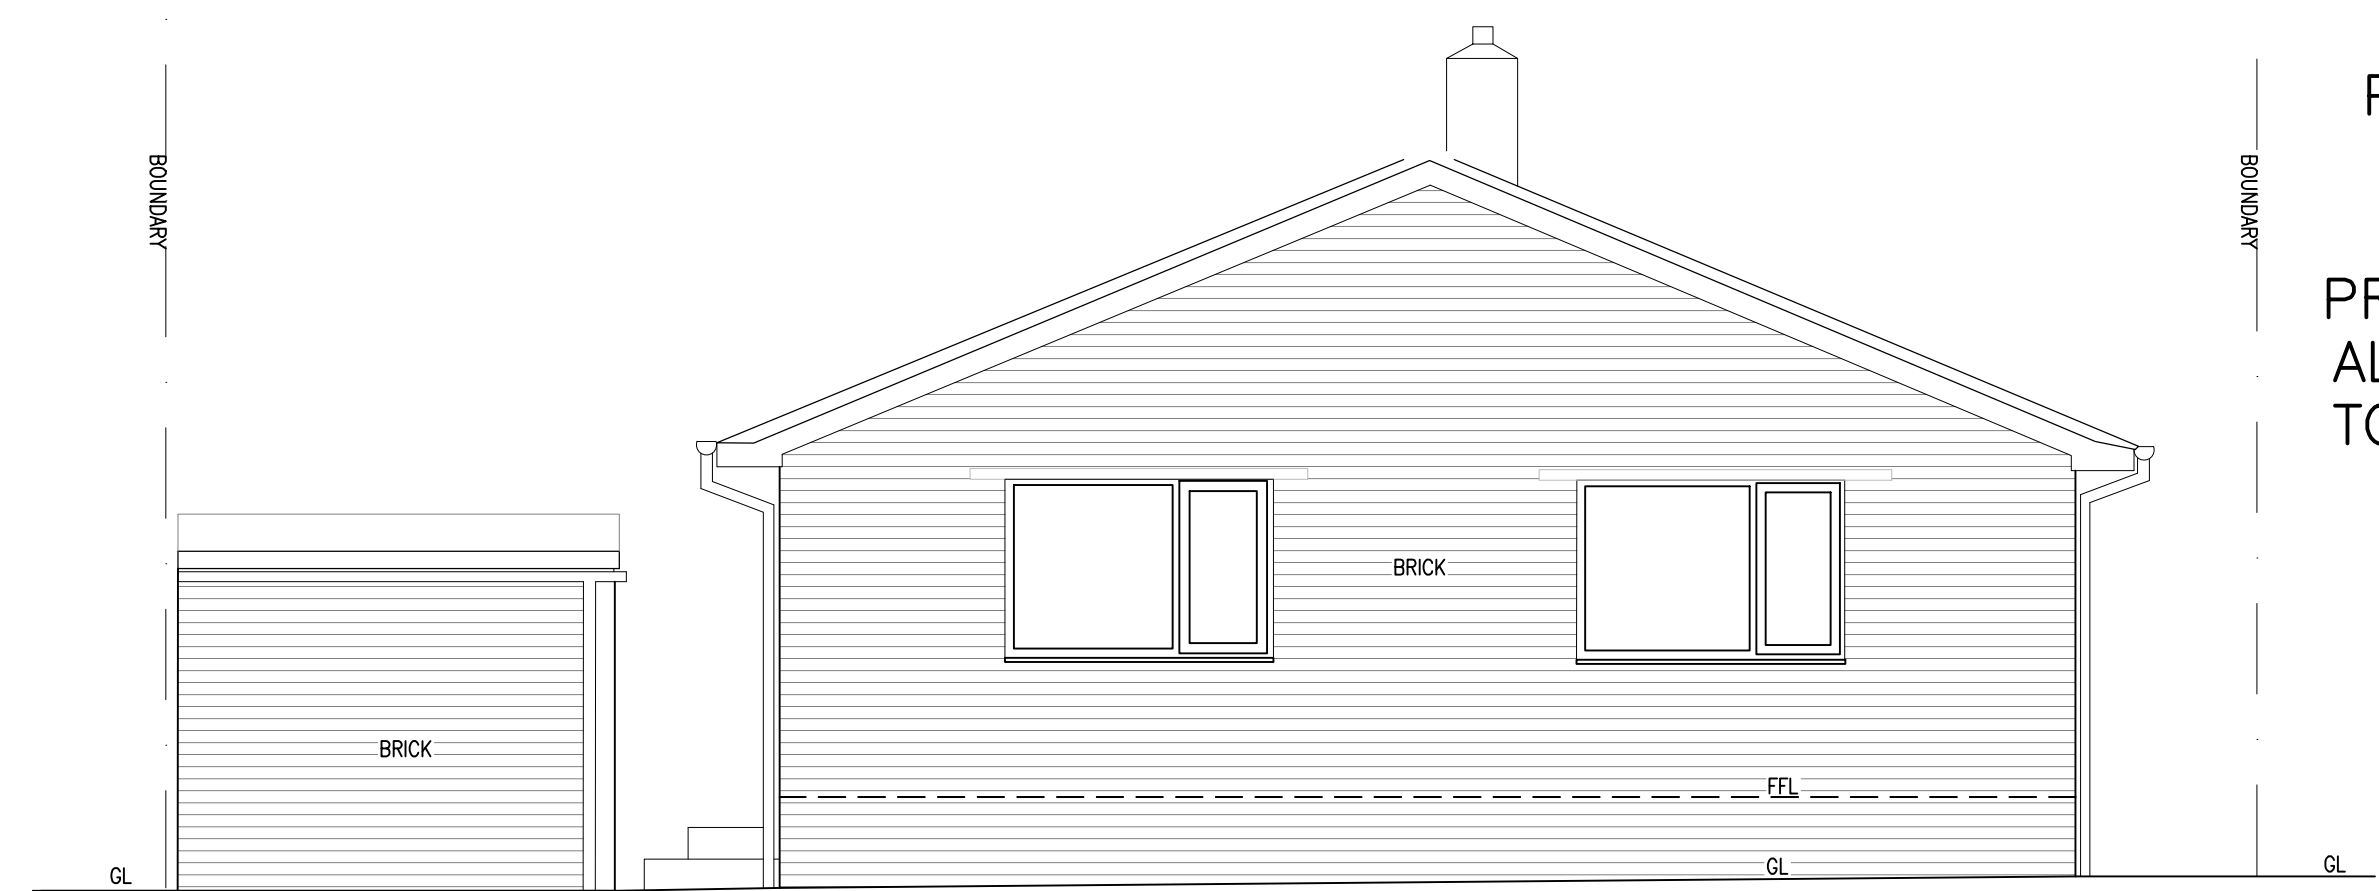
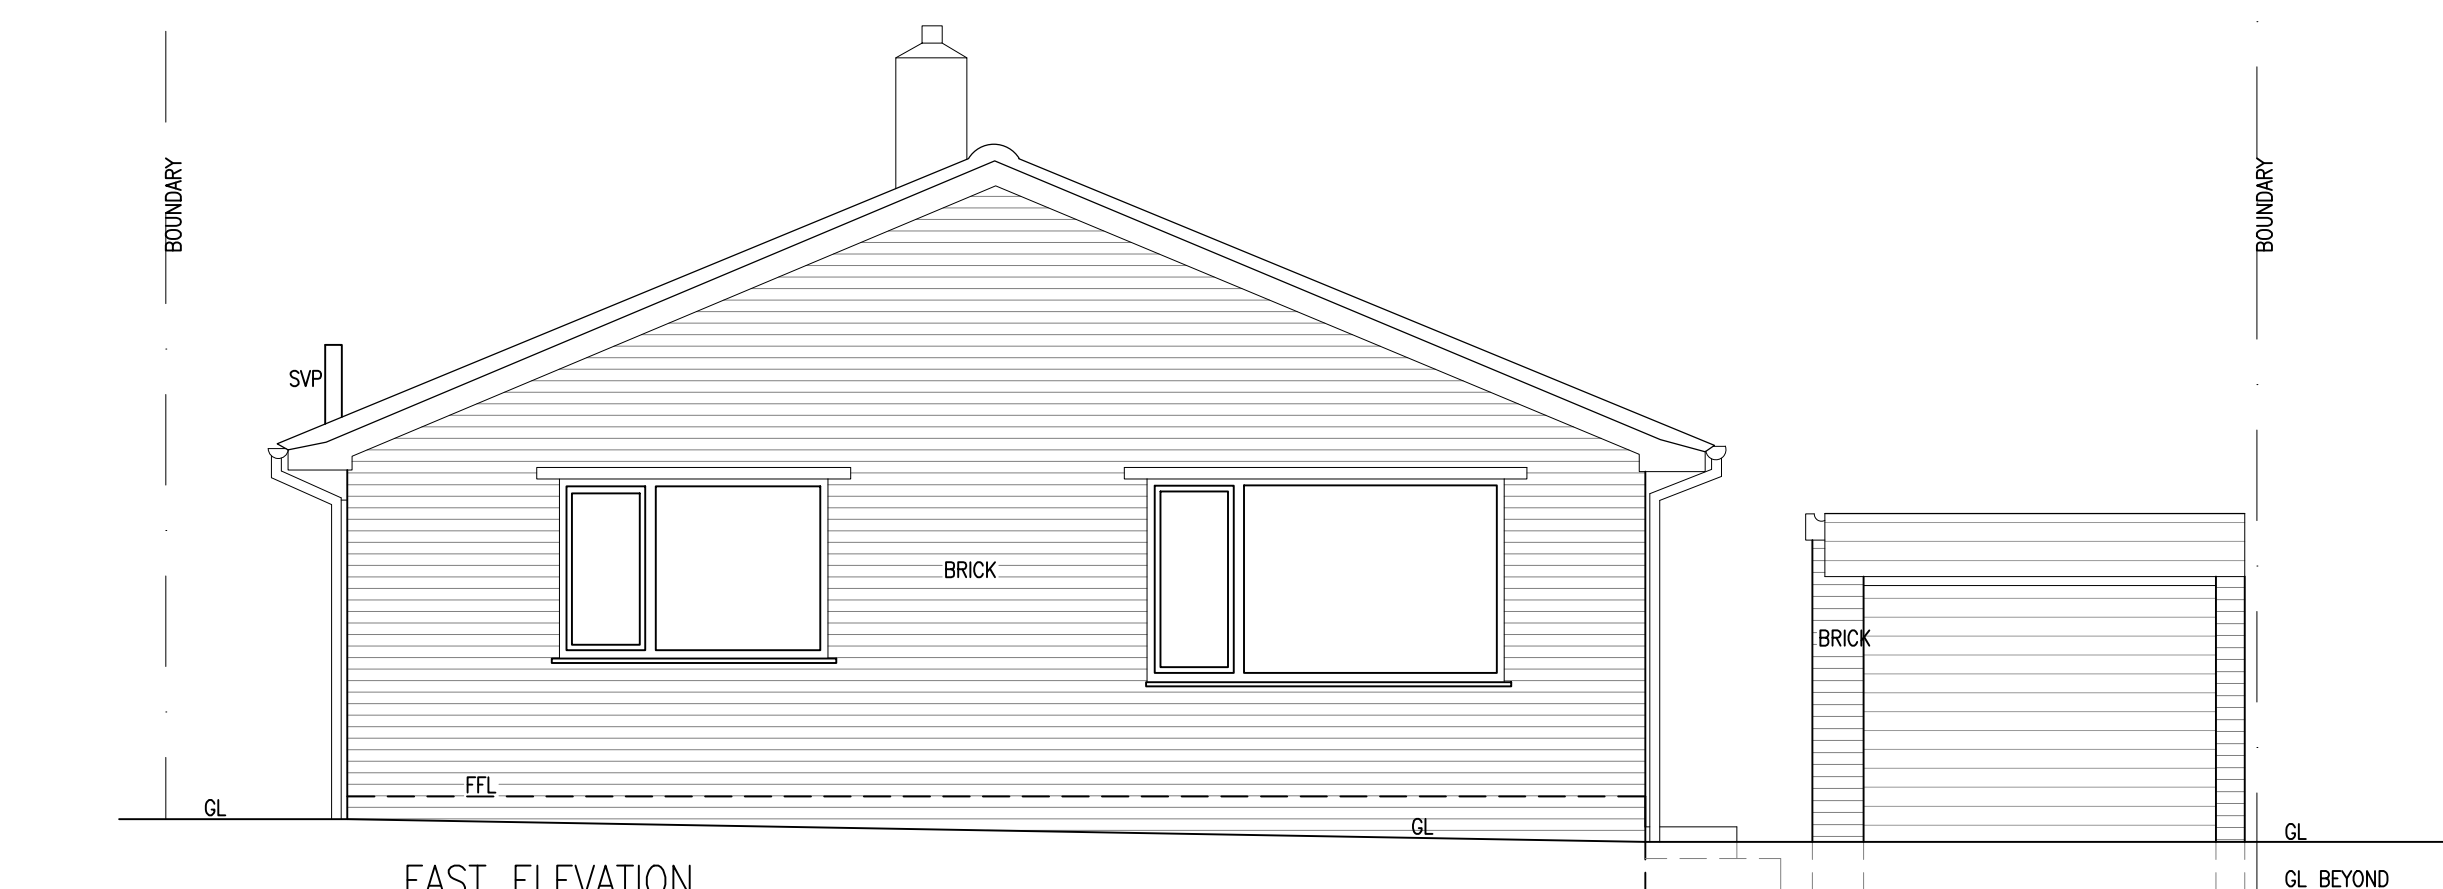
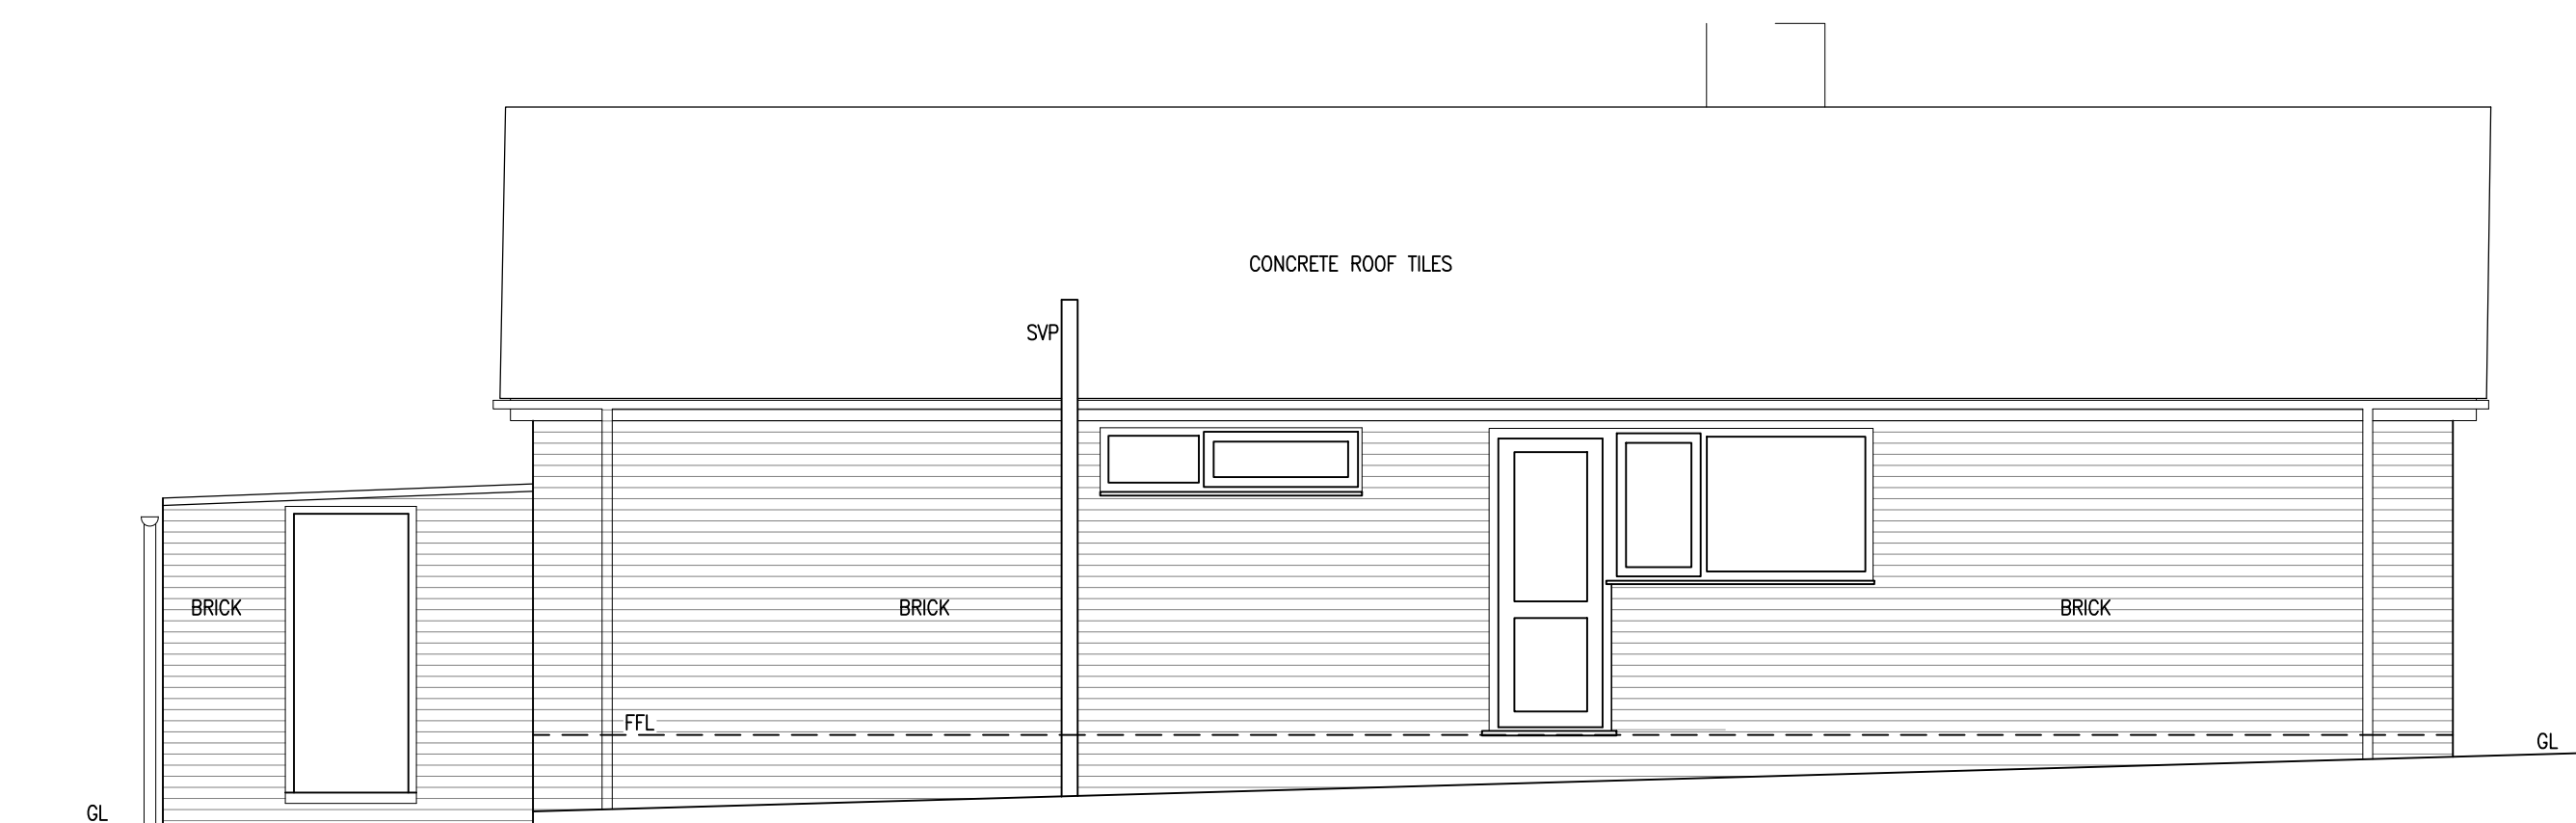


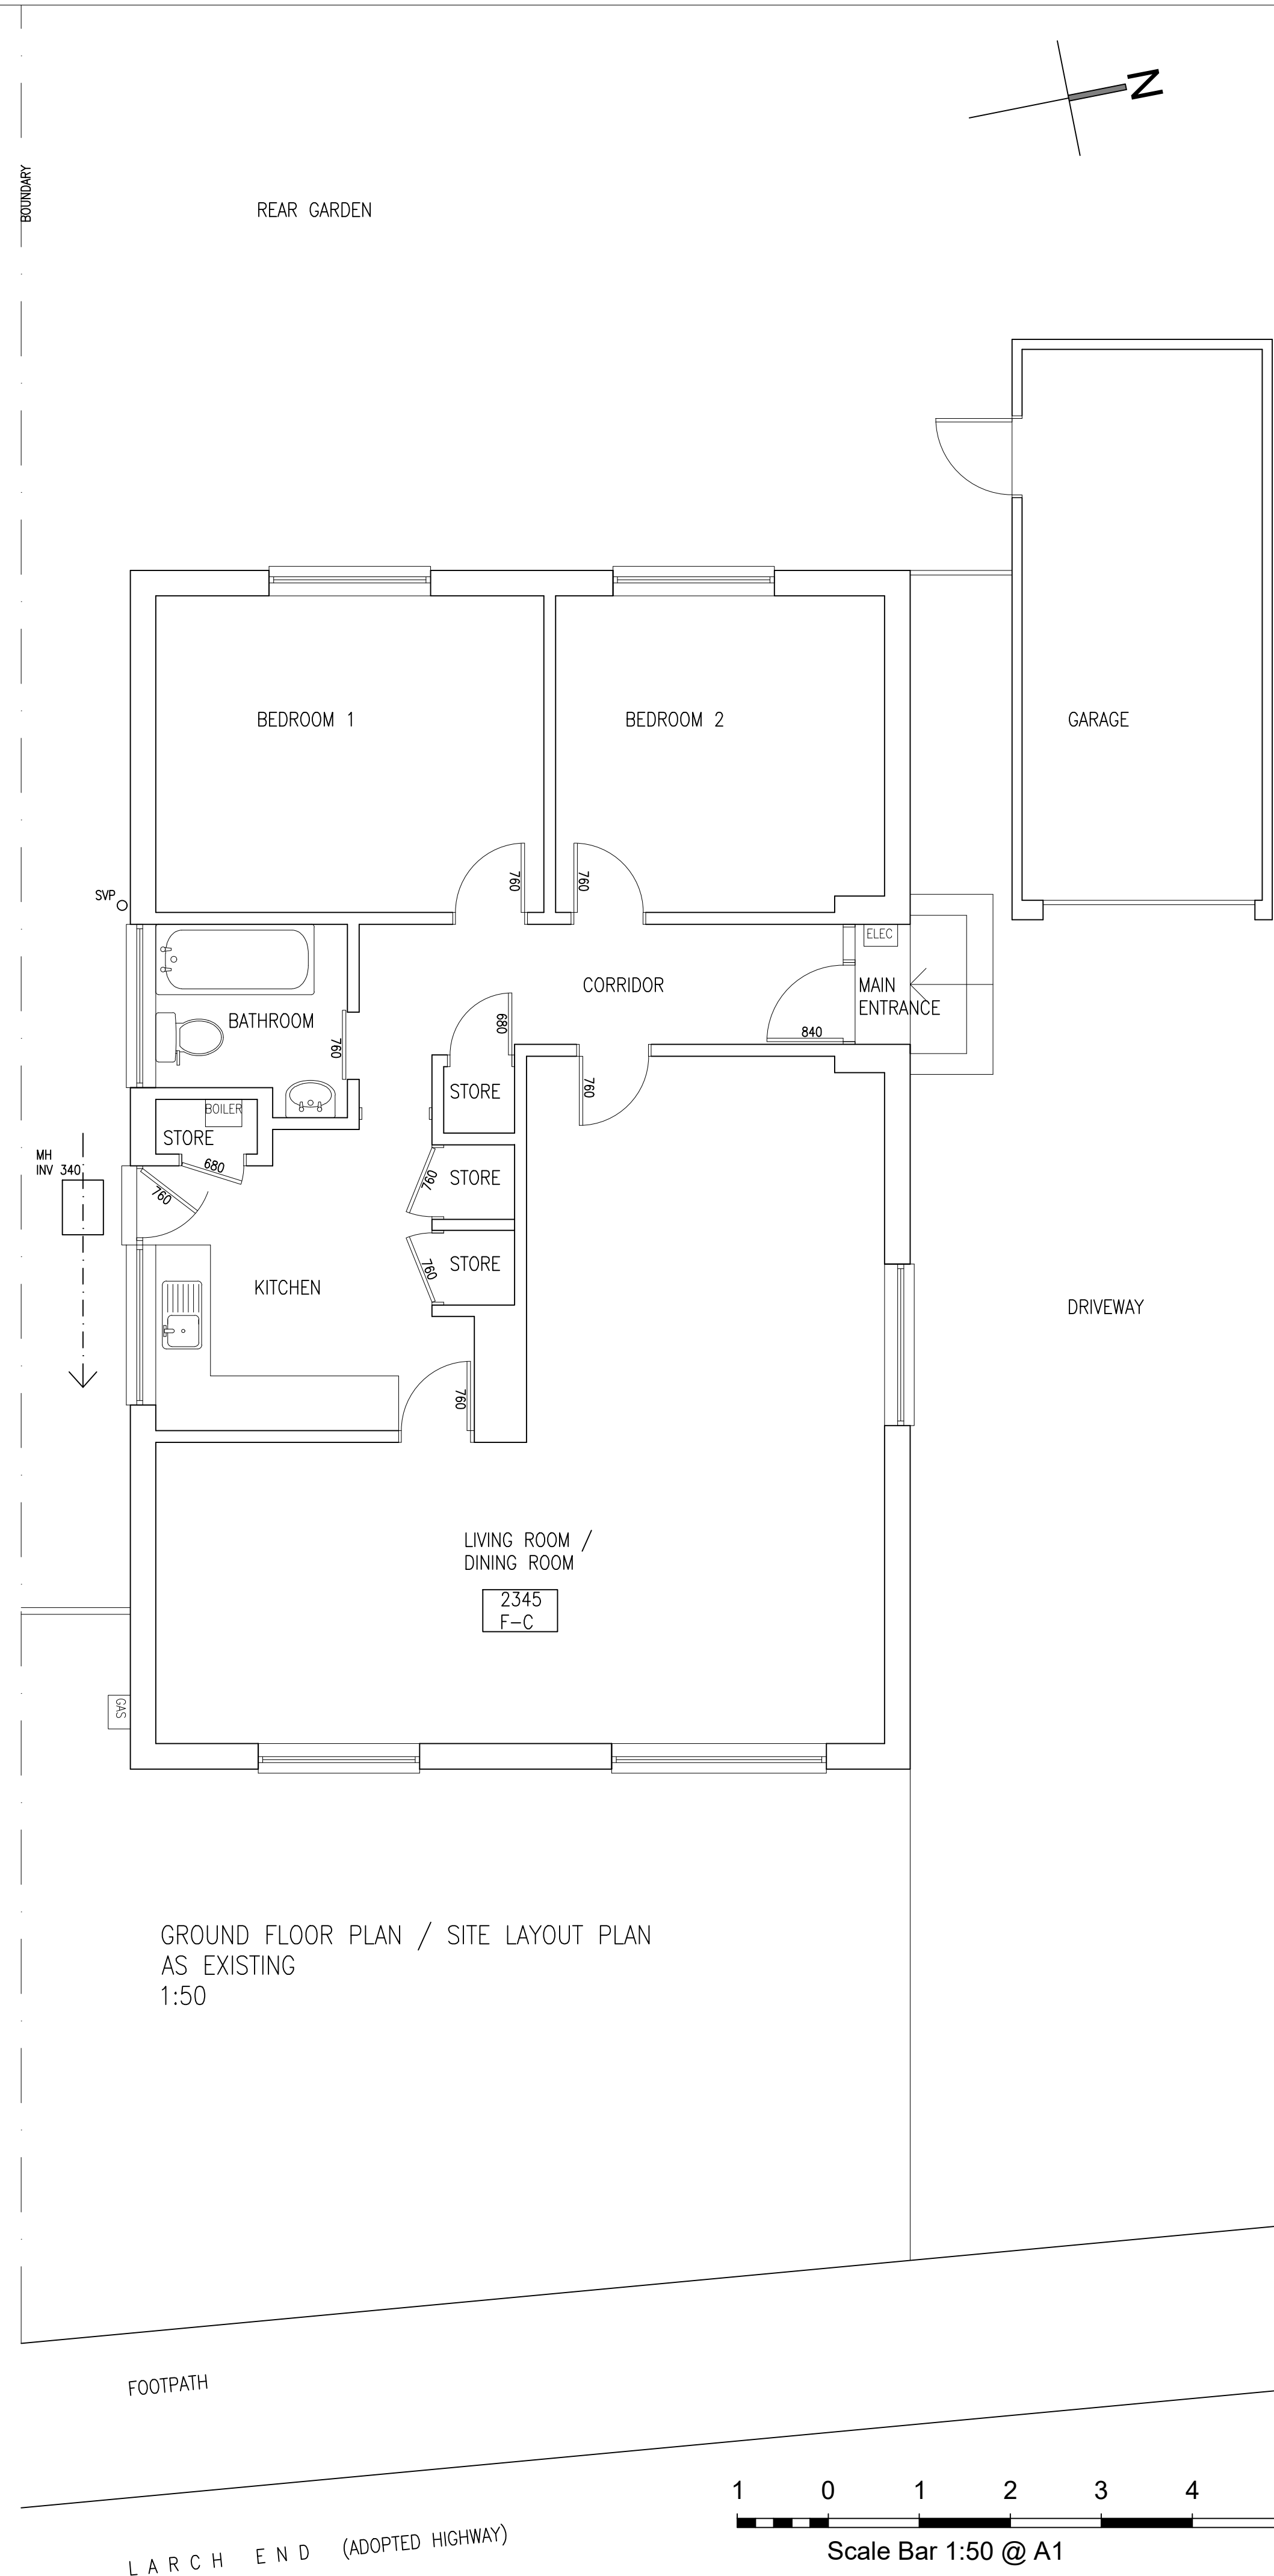

PLANS AND ELEVATIONS AS EXISTING

PROPOSED REAR EXTENSION INCLUDING
ALTERATIONS TO THE EXISTING GARAGE
TOGETHER WITH INTERNAL ALTERATIONS
at

9 LARCH END, WEST CHILTINGTON,
WEST SUSSEX RH20 2QE

for
Mr & Mrs ELLIOT

Scale – 1 to 50
Date – Oct 2025

DRAWING NUMBER 101