

Notes:

Project Name:
Rear single storey
extension

Date: 27/07/2026

Client:
G. Gough


Site Address:
1 Peskett Close
Barns Green
RH13 0PY



Paul Maggs MCIAT
Hazelwood, Harbolets Road,
West Chiltoning RH20 2LG
Tel: 01798 813298

paul@pbproperties.co.uk
www.pbproperties.co.uk

Drawings produced using Vectorworks
CAD. Only written dimensions to be
respected. Copyright protected to
PB Properties

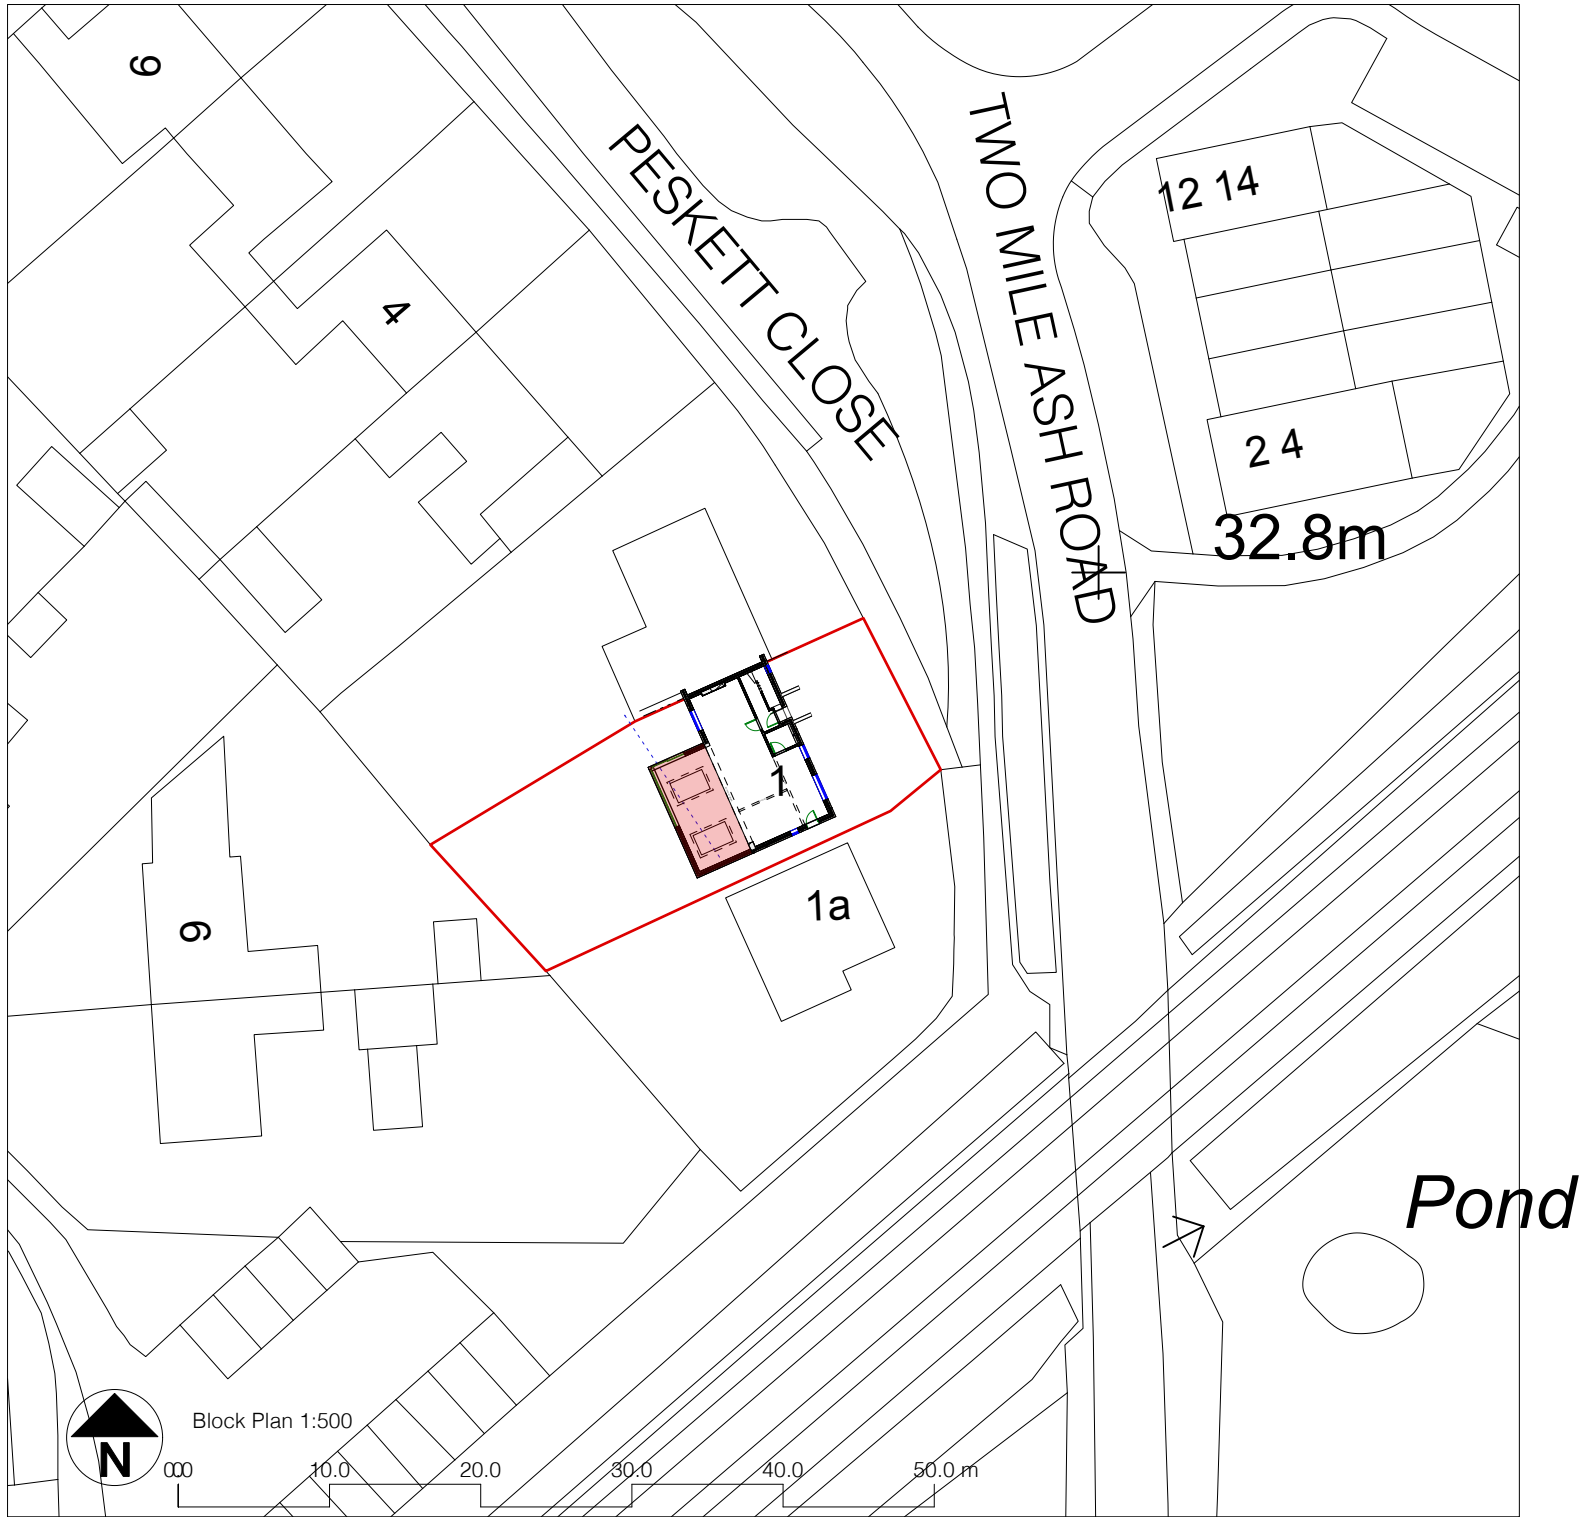

Production Date: 02 July 2026
Top Left: 512895.43 127009.86 Bottom Right: 512995.43 126909.86
© Crown copyright and database rights 2026 Ordnance Survey AC0000824000.
Reproduction in whole or in part is prohibited without the permission of Ordnance Survey