

Project Name:
Rear single storey extension

Date: 27/07/2026

Client:
G. Gough

Site Address:
1 Peskett Close
Barns Green
RH13 0PY




Paul Maggs MCIAT
Hazelwood, Harbolets Road,
West Chiltoning RH20 2LG
Tel: 01798 813298
paul@pbproperties.co.uk
www.pbproperties.co.uk

Drawings produced using Vectorworks
CAD. Only written dimensions to be
respected. Copyright protected to
PB Properties



CHARTERED PRACTICE

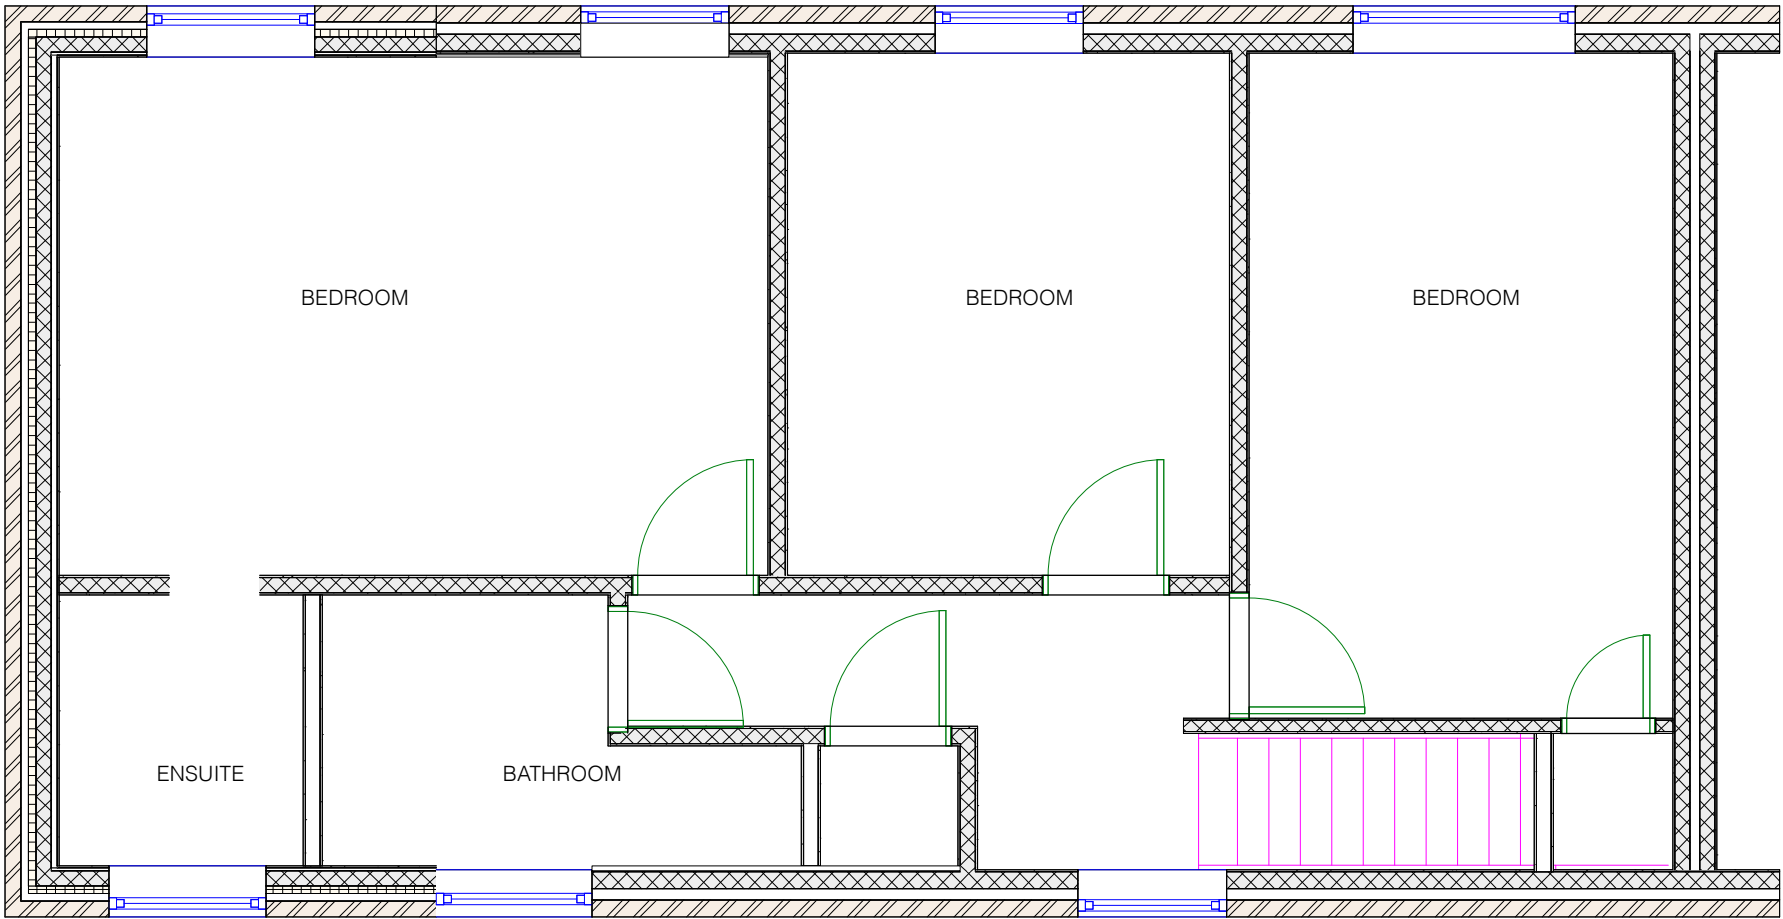

EXISTING FIRST FLOOR

