


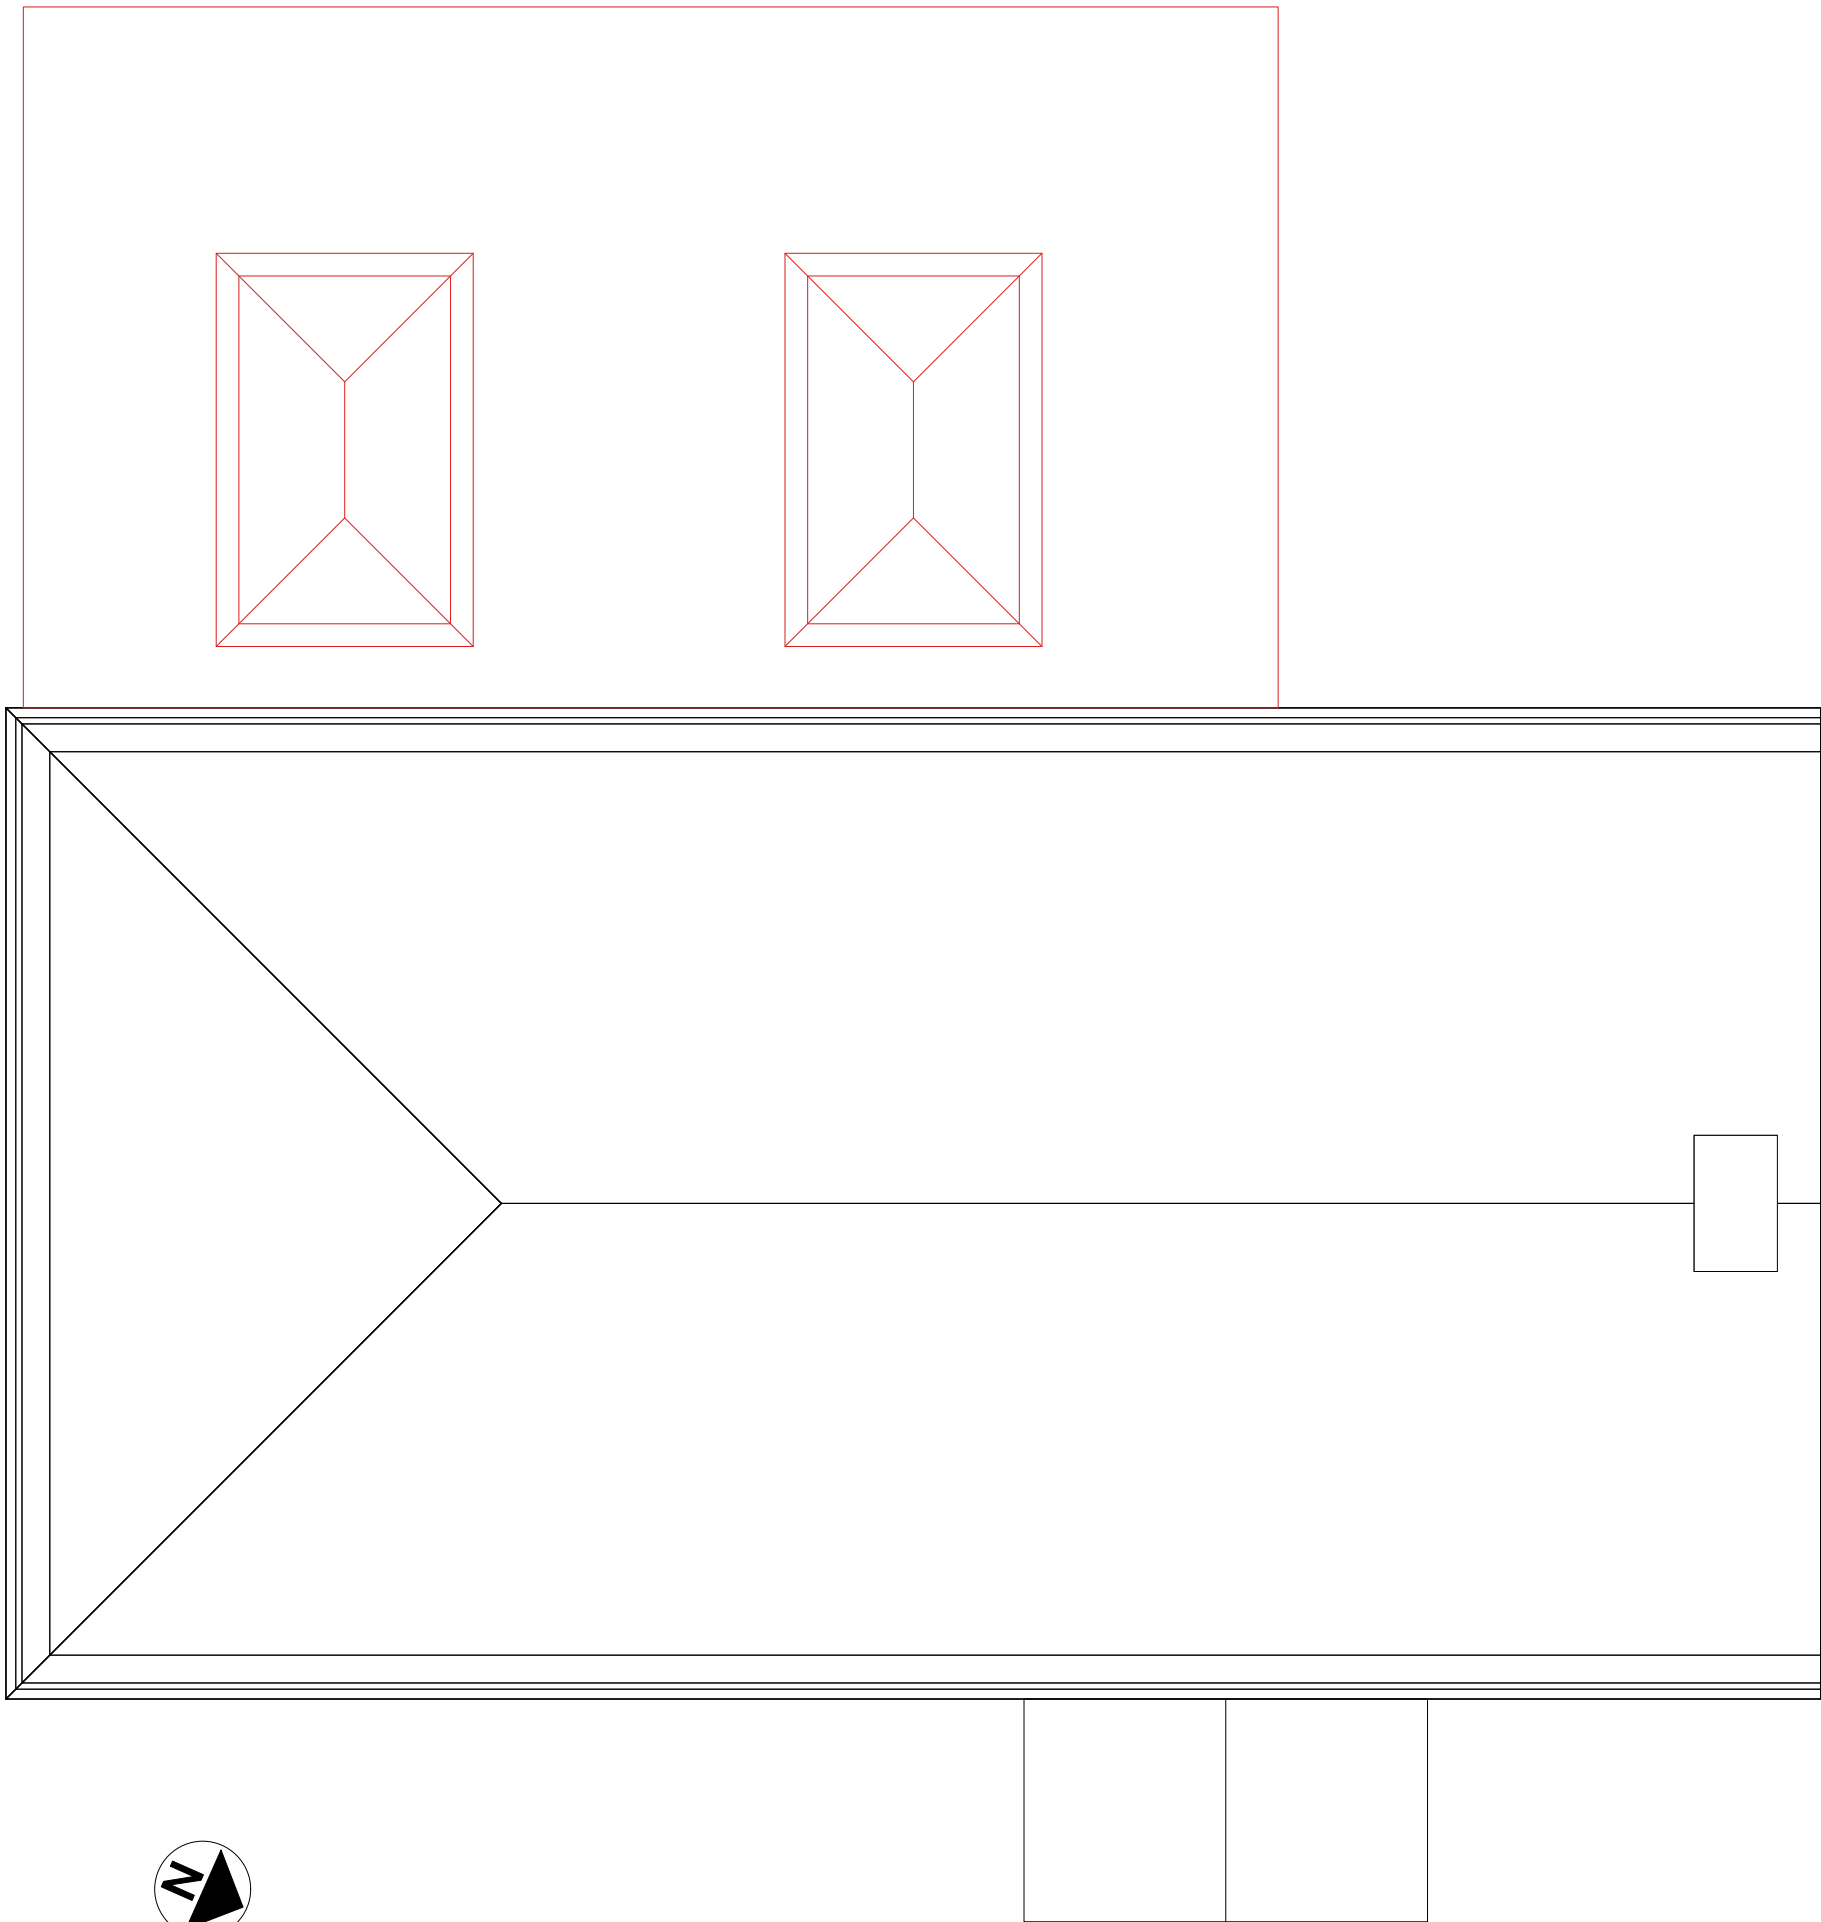

PROPOSED ROOF new works lined red



Sheet No. D 0726/808/06

Scales Page Size A3:
1:50

Notes:

Project Name:
**Rear single storey
extension**

Date: 27/07/2026

Client:
G. Gough

Site Address:
**1 Peskett Close
Barns Green
RH13 0PY**



Paul Maggs MCIAT
Hazelwood, Harbolets Road,
West Chilton RH20 2LG
Tel: 01798 813298
paul@pbproperties.co.uk
www.pbproperties.co.uk
Drawings produced using Vectorworks
CAD. Only written dimensions to be
respected. Copyright protected to
PB Properties

