


CONDITION 4Ai


RAFTER GLAZING

FOR PLANNING
PURPOSES ONLY

NOT FOR CONSTRUCTION

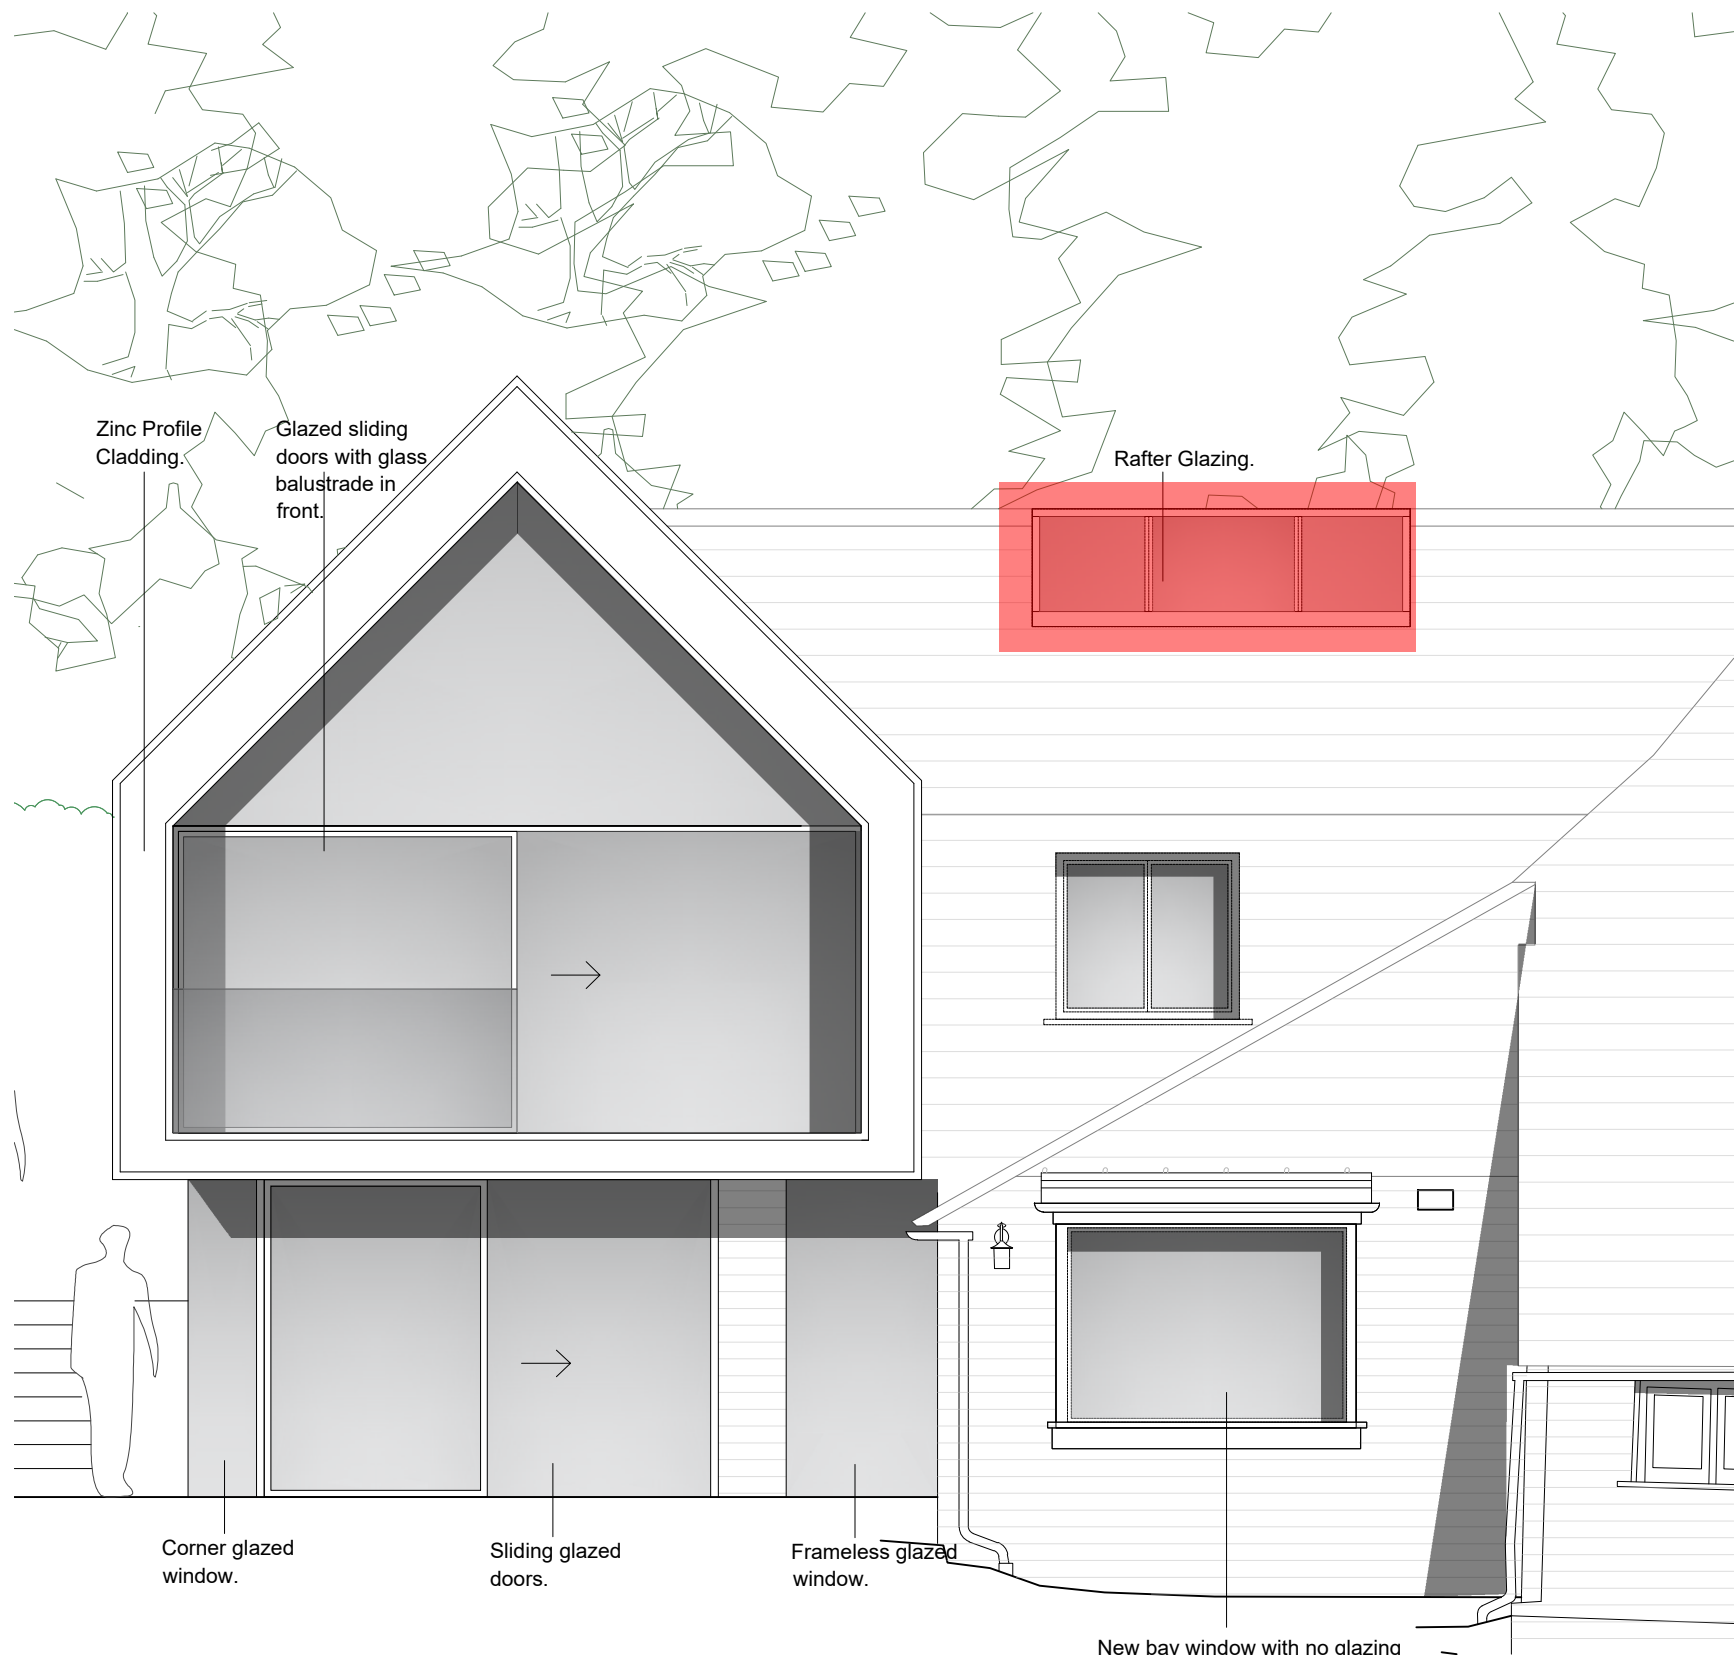


ELEVATION - AS PROPOSED
SCALE @ 1:50 ON AN A1 SHEET

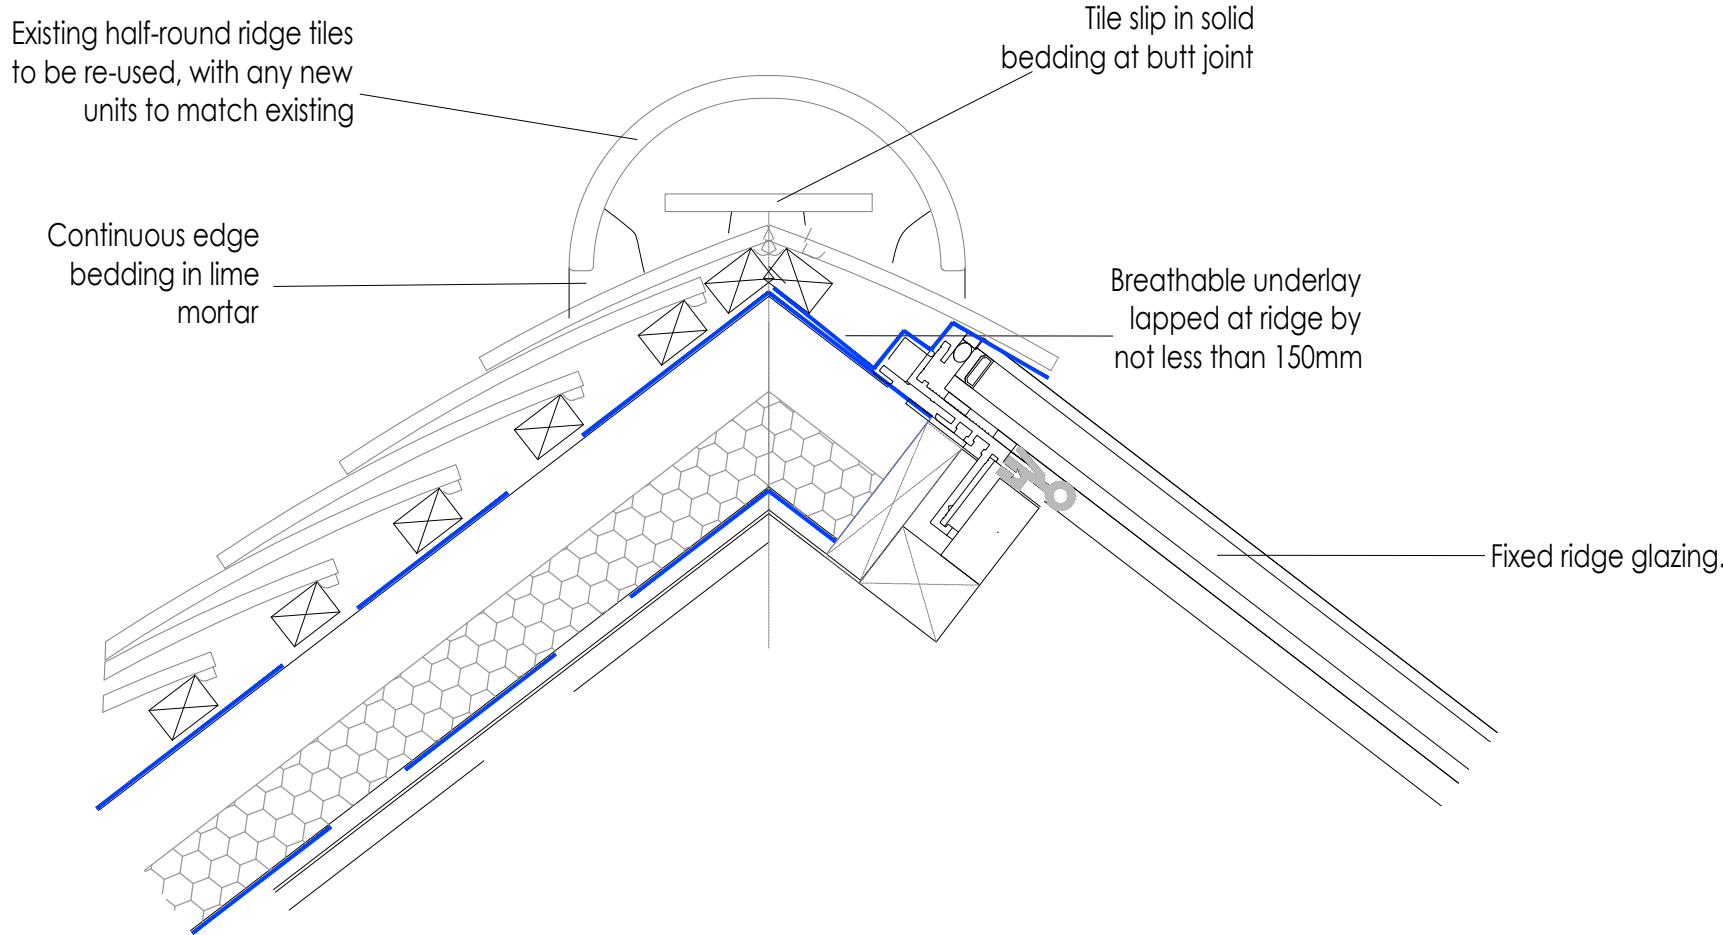

SECTION - AS PROPOSED
SCALE @ 1:5 ON AN A1 SHEET



PLAN - AS PROPOSED
SCALE @ 1:5 ON AN A1 SHEET

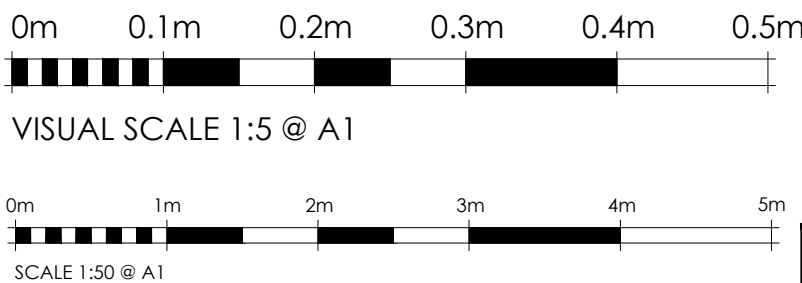

REV.	DATE	BY	AMENDMENT	CHK.

PLANNING


2 Lucastes Mews, Paddockhall Road,
Haywards Heath,
West Sussex, RH16 1HE
(01444) 452604
hh@gouldbaxter.co.uk
www.gouldbaxter.co.uk

NOTES:
DO NOT SCALE OFF THIS DRAWING UNLESS FOR PLANNING PURPOSES.
CHECK ALL DIMENSIONS ON SITE BEFORE ANY WORK IS COMMENCED.
ALL GOODS MATERIALS AND WORKMANSHIP MUST CONFORM WITH
CURRENT BUILDING REGULATIONS, BRITISH STANDARDS AND CODES OF
PRACTICE.
COPYRIGHT OF THIS DRAWING IS RETAINED BY GOULD PROPERTY
CONSULTANTS LTD VIA GOULD BAXTER AND IT MUST NOT BE REPRODUCED
WITHOUT WRITTEN CONSENT.

CLIENT:
Mr & Mrs Hayward

PROJECT:
Barrow Hill Farm
Barrow Hill
Henfield
BN5 9DN

DRAWING:
Rafter Glazing
As Proposed

DATE: 01.07.2026	SCALE AT A1: 1:5	DRAWN BY: AE CHECKED BY: MC
JOB NO. GH728	DRAWING NO. PL.41	REV. .