




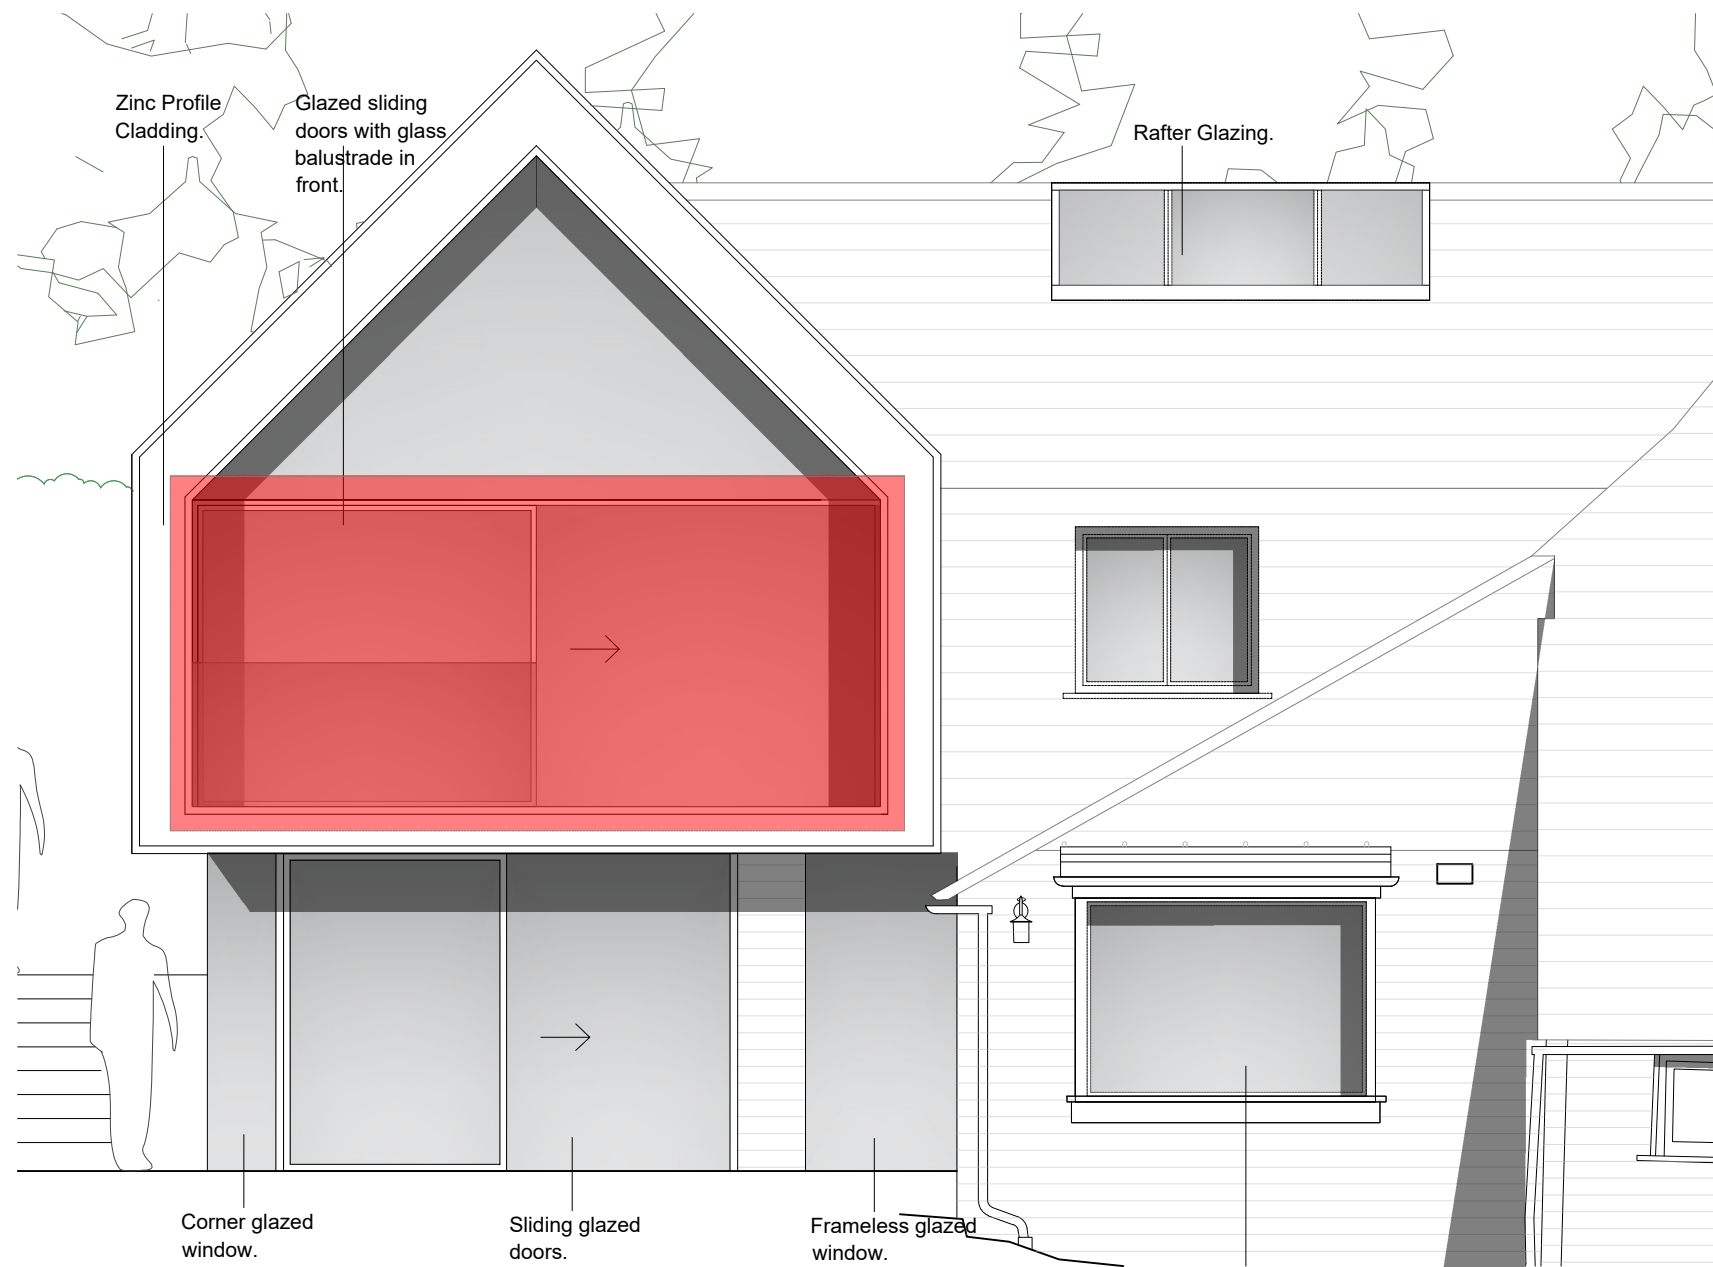


ELEVATION - AS PROPOSED  
SCALE @ 1:50 ON AN A1 SHEET

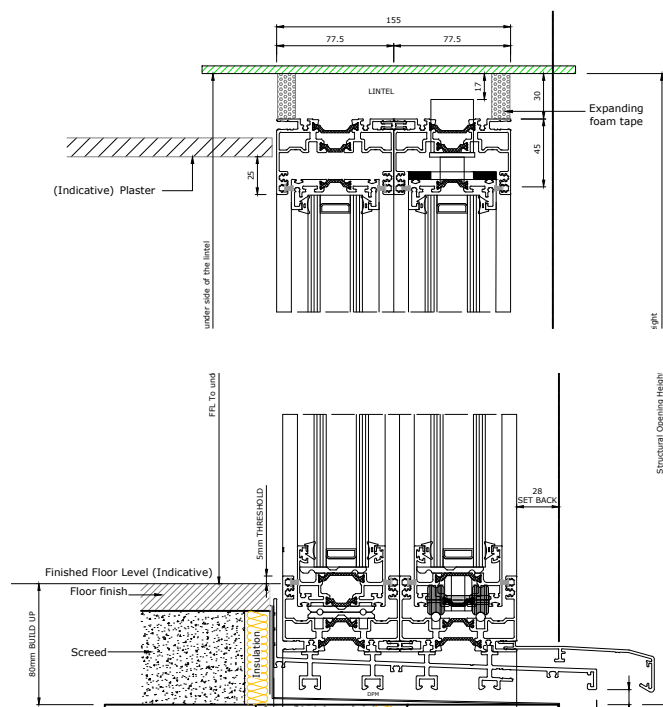

SECTION - AS PROPOSED  
SCALE @ 1:5 ON AN A1 SHEET

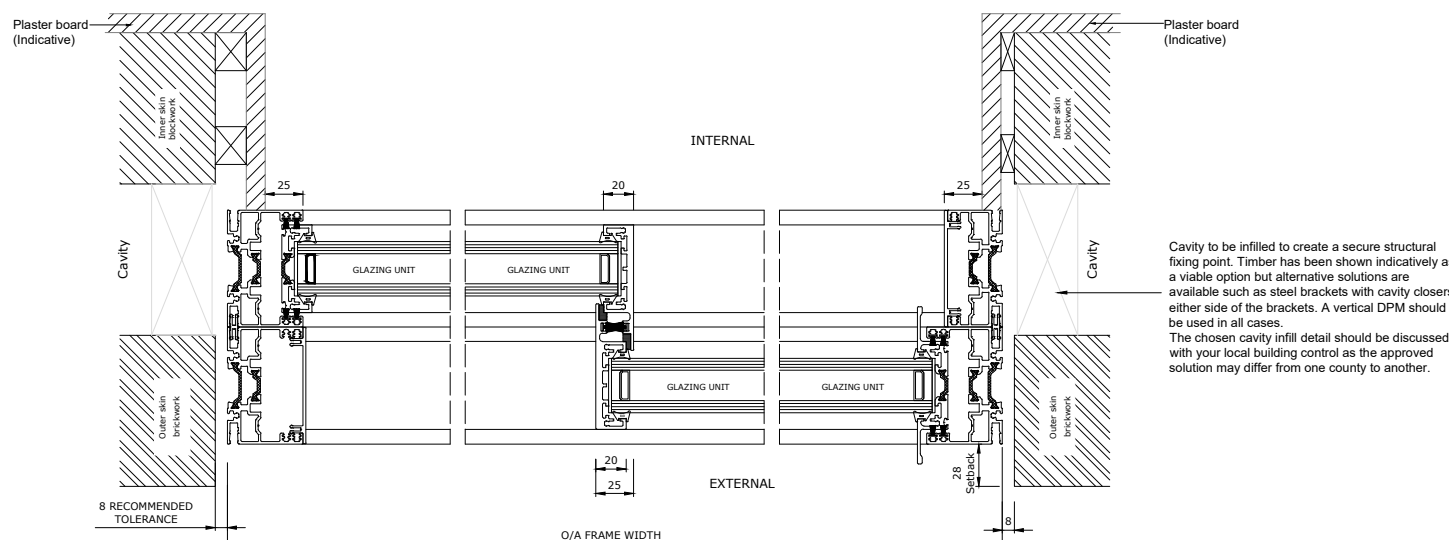

PLAN - AS PROPOSED  
SCALE @ 1:5 ON AN A1 SHEET

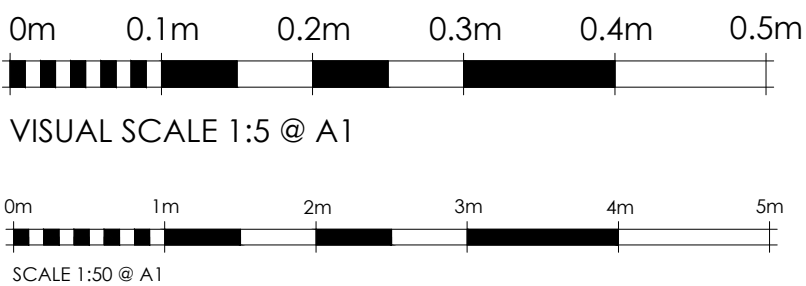

|   |                        |                                |            |      |                     |                        |                                |                  |                      |           |
|---|------------------------|--------------------------------|------------|------|---------------------|------------------------|--------------------------------|------------------|----------------------|-----------|
| REV.   | DATE.                  | BY.                            | AMENDMENT. | CHK. |                     |                        |                                |                  |                      |           |
| <div>PLANNING</div> <div><div>2 Lucastes Mews, Paddockhall Road,<br/>Haywards Heath,<br/>West Sussex, RH16 1HE<br/>(01444) 452604<br/>hb@gouldbaxter.co.uk<br/>www.gouldbaxter.co.uk</div></div> <div>NOTES:<br/>DO NOT SCALE OFF THIS DRAWING UNLESS FOR PLANNING PURPOSES.<br/>CHECK ALL DIMENSIONS ON SITE BEFORE ANY WORK IS COMMENCED.<br/>ALL GOODS MATERIALS AND WORKMANSHIP MUST CONFORM WITH<br/>CURRENT BUILDING REGULATIONS, BRITISH STANDARDS AND CODES OF<br/>PRACTICE.<br/>COPYRIGHT OF THIS DRAWING IS RETAINED BY GOULD PROPERTY<br/>CONSULTANTS LTD VIA GOULD BAXTER AND IT MUST NOT BE REPRODUCED<br/>WITHOUT WRITTEN CONSENT.</div> <div>CLIENT:<br/>Mr &amp; Mrs Hayward</div> <div>PROJECT:<br/>Barrow Hill Farm<br/>Barrow Hill<br/>Henfield<br/>BN5 9DN</div> <div>DRAWING:<br/>Main Bedroom Sliding Doors<br/>As Proposed</div> <div><table><tr><td>DATE:<br/>01.07.2026</td><td>SCALE AT A1:<br/>Varies</td><td>DRAWN BY: AE<br/>CHECKED BY: MC</td></tr></table></div> <div><table><tr><td>JOB NO.<br/>GH728</td><td>DRAWING NO.<br/>PL.45</td><td>REV.<br/>.</td></tr></table></div> |                        |                                |            |      | DATE:<br>01.07.2026 | SCALE AT A1:<br>Varies | DRAWN BY: AE<br>CHECKED BY: MC | JOB NO.<br>GH728 | DRAWING NO.<br>PL.45 | REV.<br>. |
| DATE:<br>01.07.2026   | SCALE AT A1:<br>Varies | DRAWN BY: AE<br>CHECKED BY: MC |            |      |                     |                        |                                |                  |                      |           |
| JOB NO.<br>GH728   | DRAWING NO.<br>PL.45   | REV.<br>.                      |            |      |                     |                        |                                |                  |                      |           |