




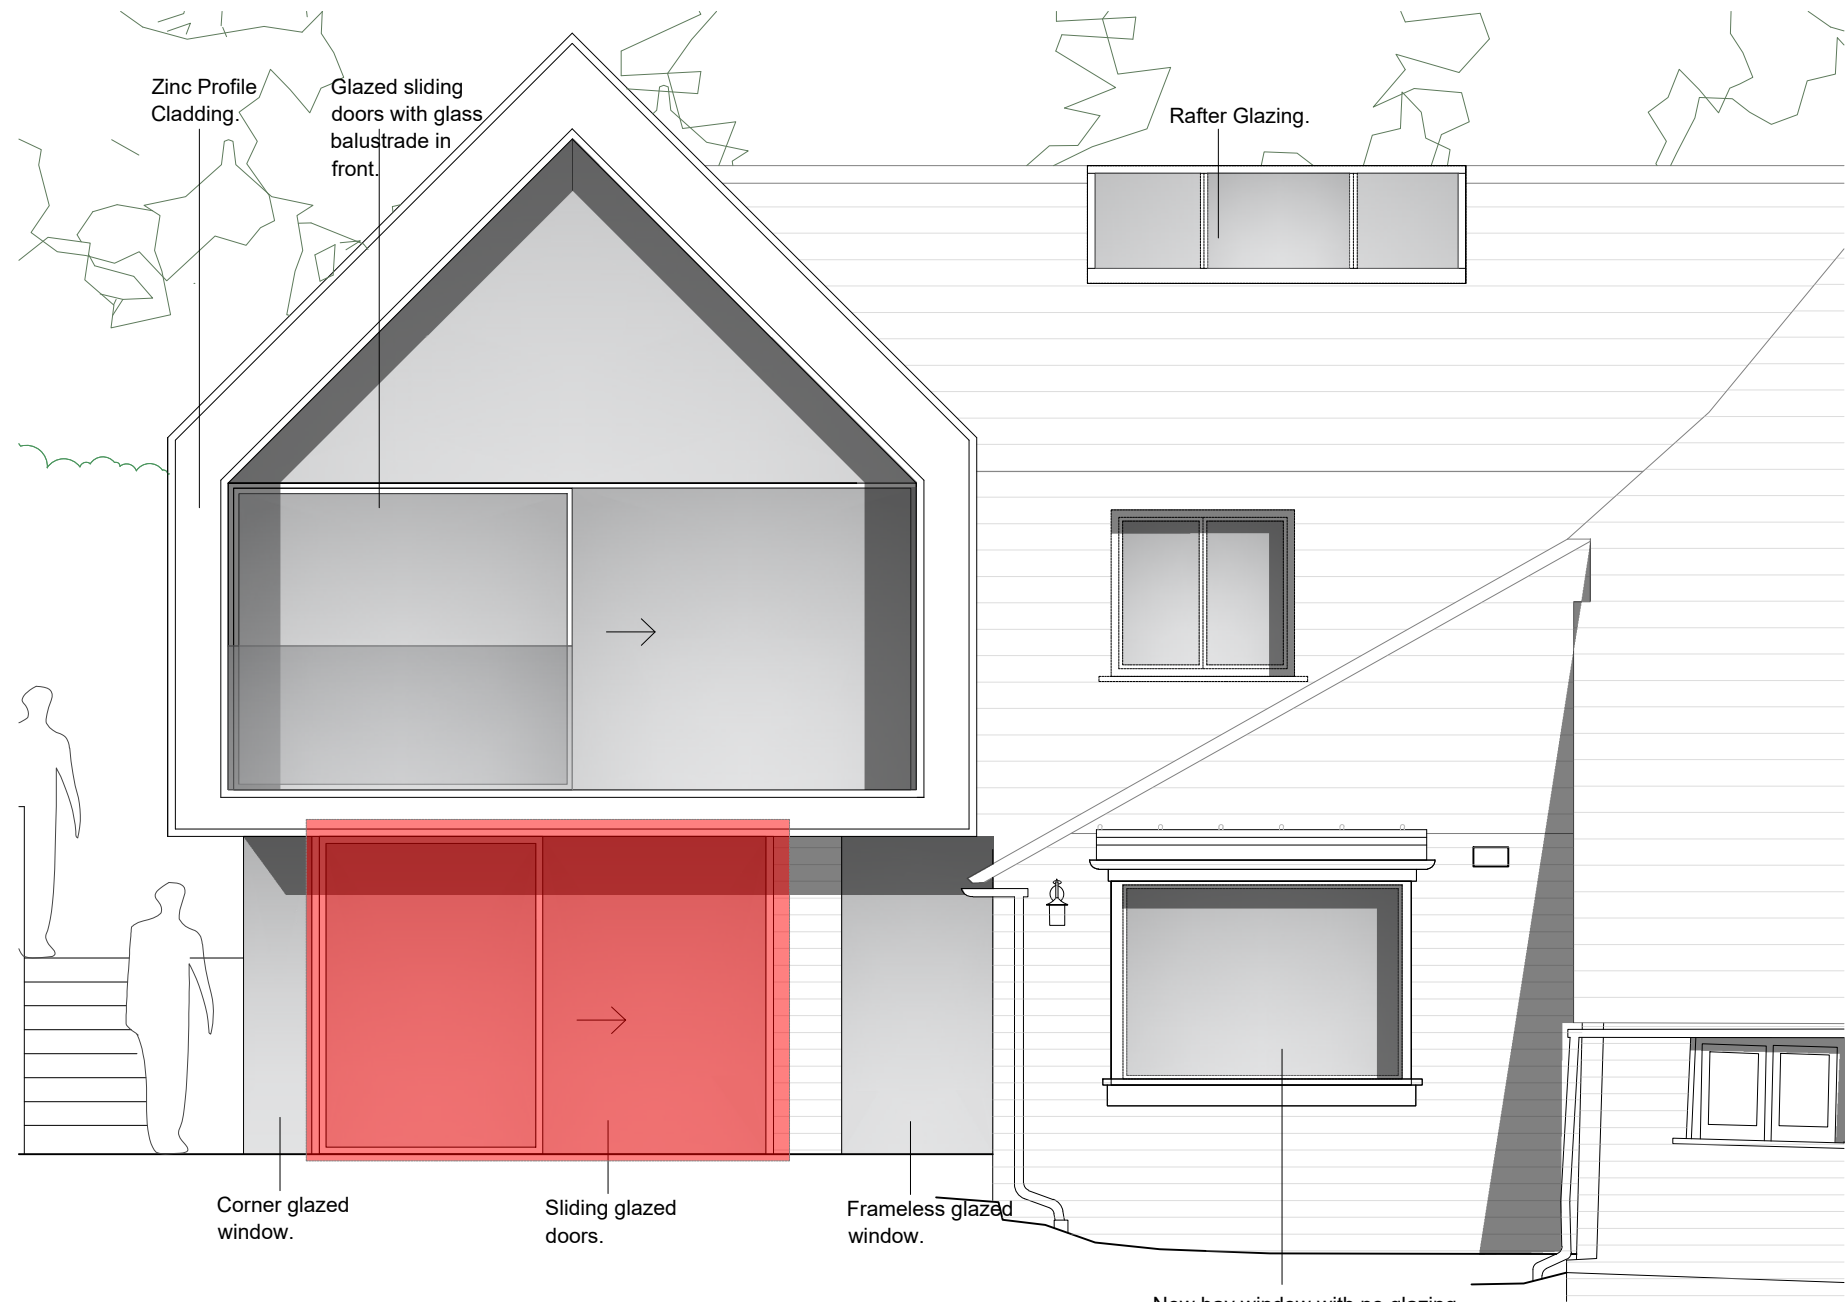


ELEVATION - AS PROPOSED
SCALE @ 1:50 ON AN A1 SHEET

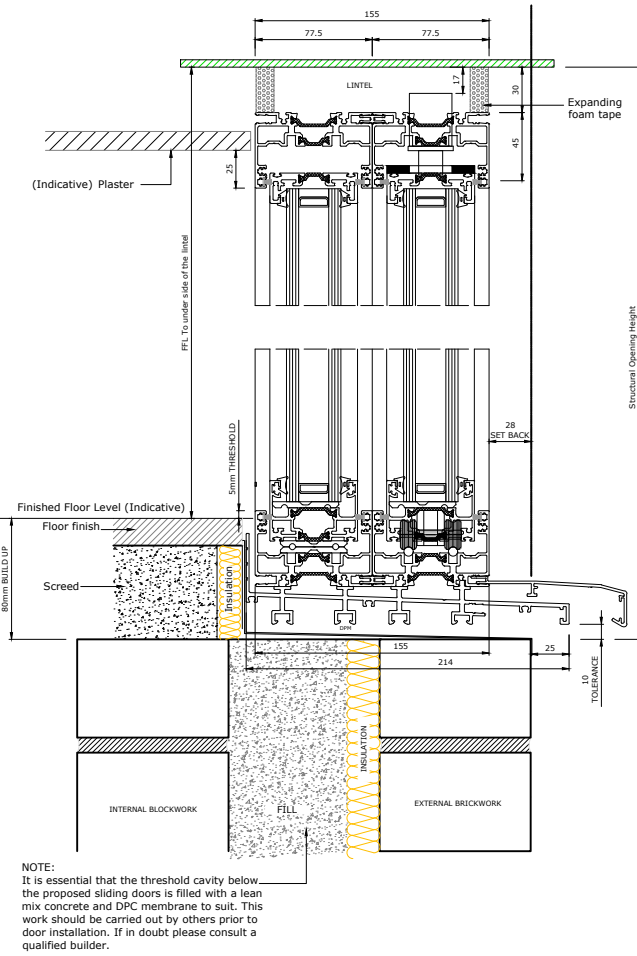

SECTION - AS PROPOSED
SCALE @ 1:5 ON AN A1 SHEET

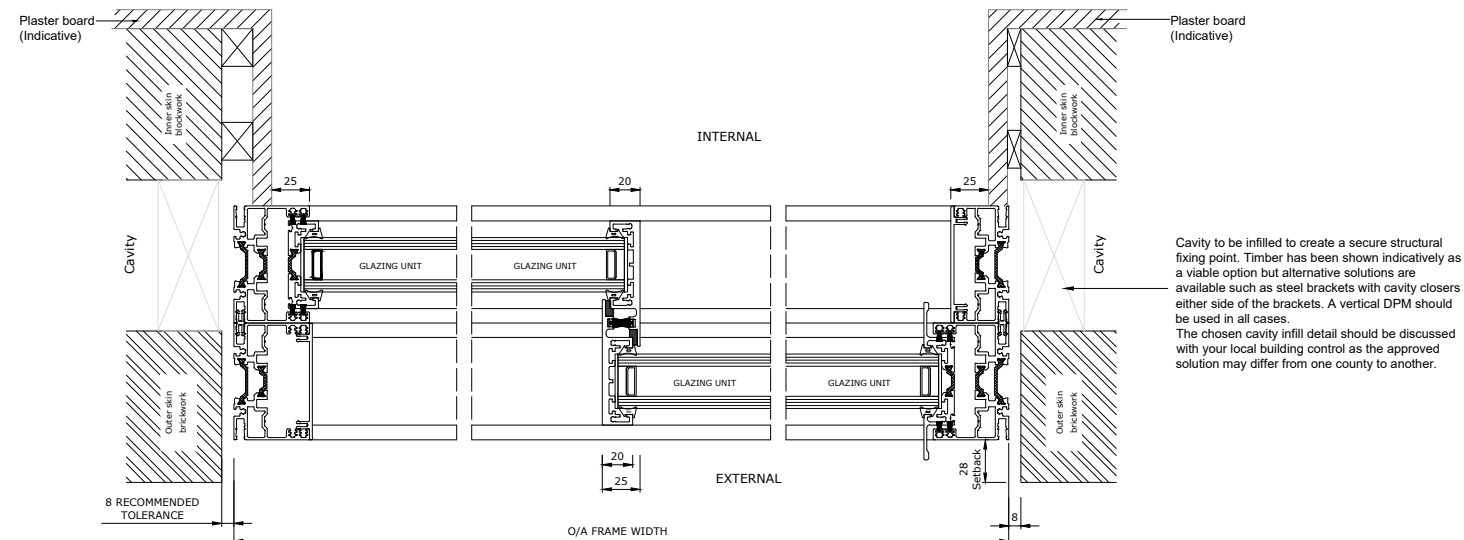

PLAN - AS PROPOSED
SCALE @ 1:5 ON AN A1 SHEET

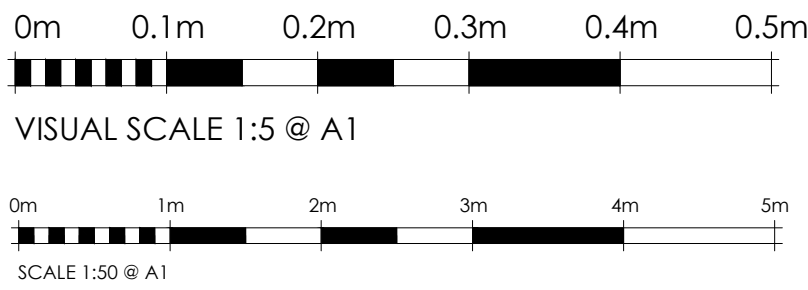

REV.	DATE	BY	AMENDMENT	CHK.
PLANNING				
				
2 Lucastes Mews, Paddockhall Road, Haywards Heath, West Sussex, RH16 1HE (01444) 452604 hb@gouldbaxter.co.uk www.gouldbaxter.co.uk				
NOTES: DO NOT SCALE OFF THIS DRAWING UNLESS FOR PLANNING PURPOSES. CHECK ALL DIMENSIONS ON SITE BEFORE ANY WORK IS COMMENCED. ALL GOODS MATERIALS AND WORKMANSHIP MUST CONFORM WITH CURRENT BUILDING REGULATIONS, BRITISH STANDARDS AND CODES OF PRACTICE. COPYRIGHT OF THIS DRAWING IS RETAINED BY GOULD PROPERTY CONSULTANTS LLP VIA GOULD BAXTER AND IT MUST NOT BE REPRODUCED WITHOUT WRITTEN CONSENT.				
CLIENT: Mr & Mrs Hayward				
PROJECT: Barrow Hill Farm Barrow Hill Henfield BN5 9DN				
DRAWING: Proposed Kitchen Sliding Doors As Proposed				
DATE: 01.07.2026	SCALE AT A1: Varies	DRAWN BY: AE	CHECKED BY: MC	
JOB NO. GH728	DRAWING NO. PL.46	REV. .		