
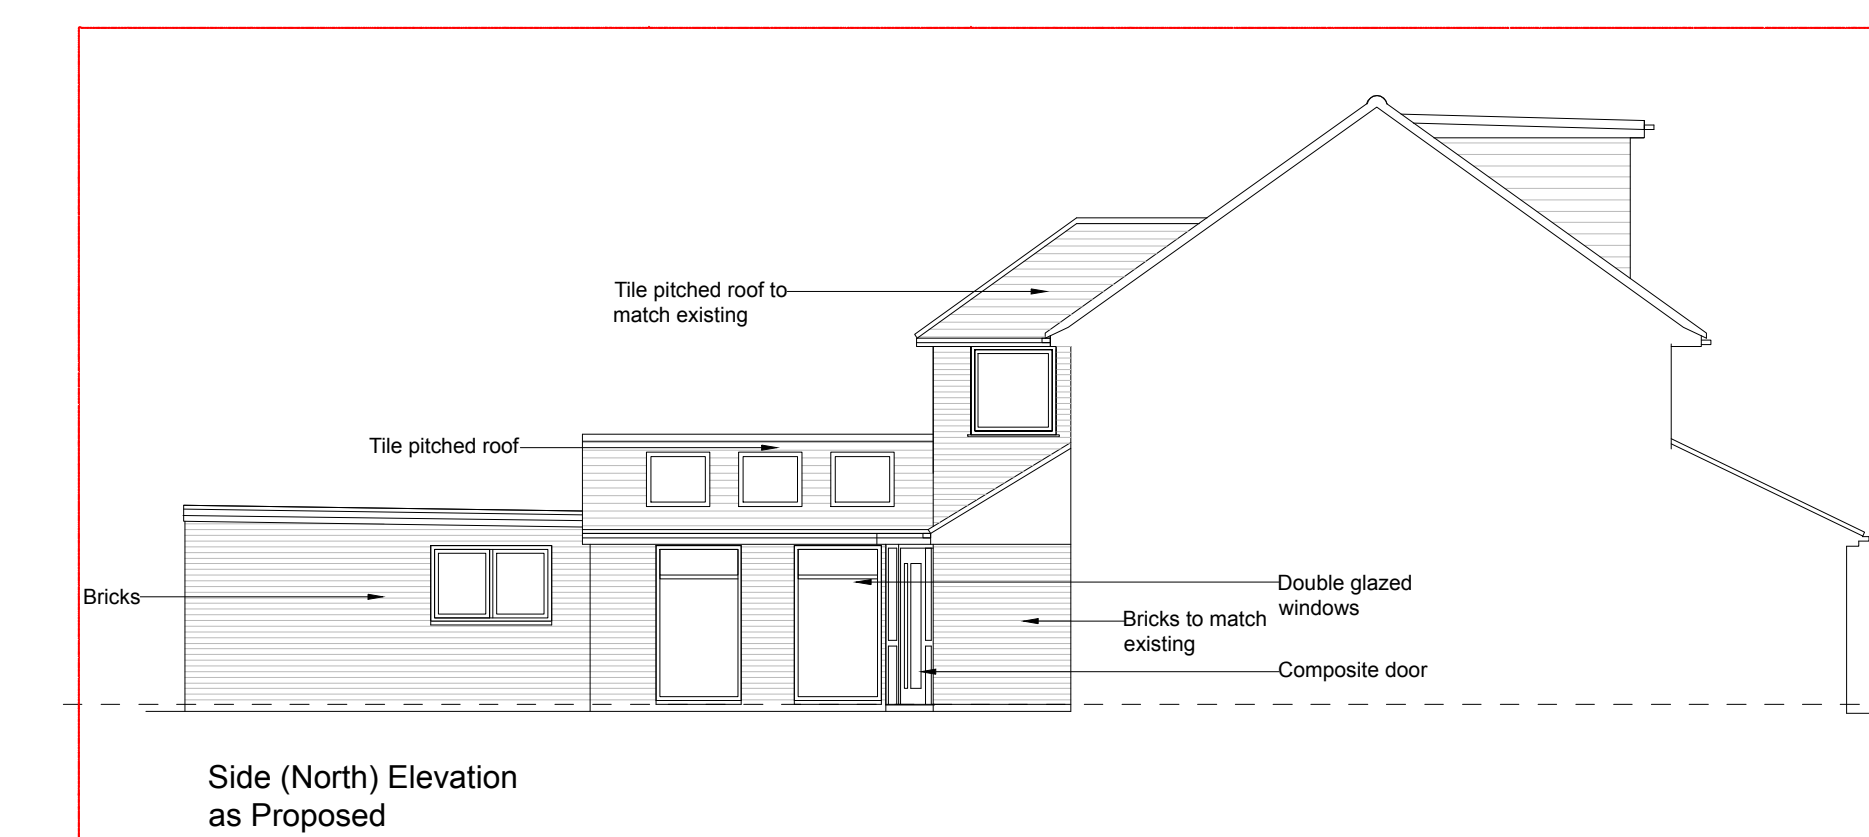
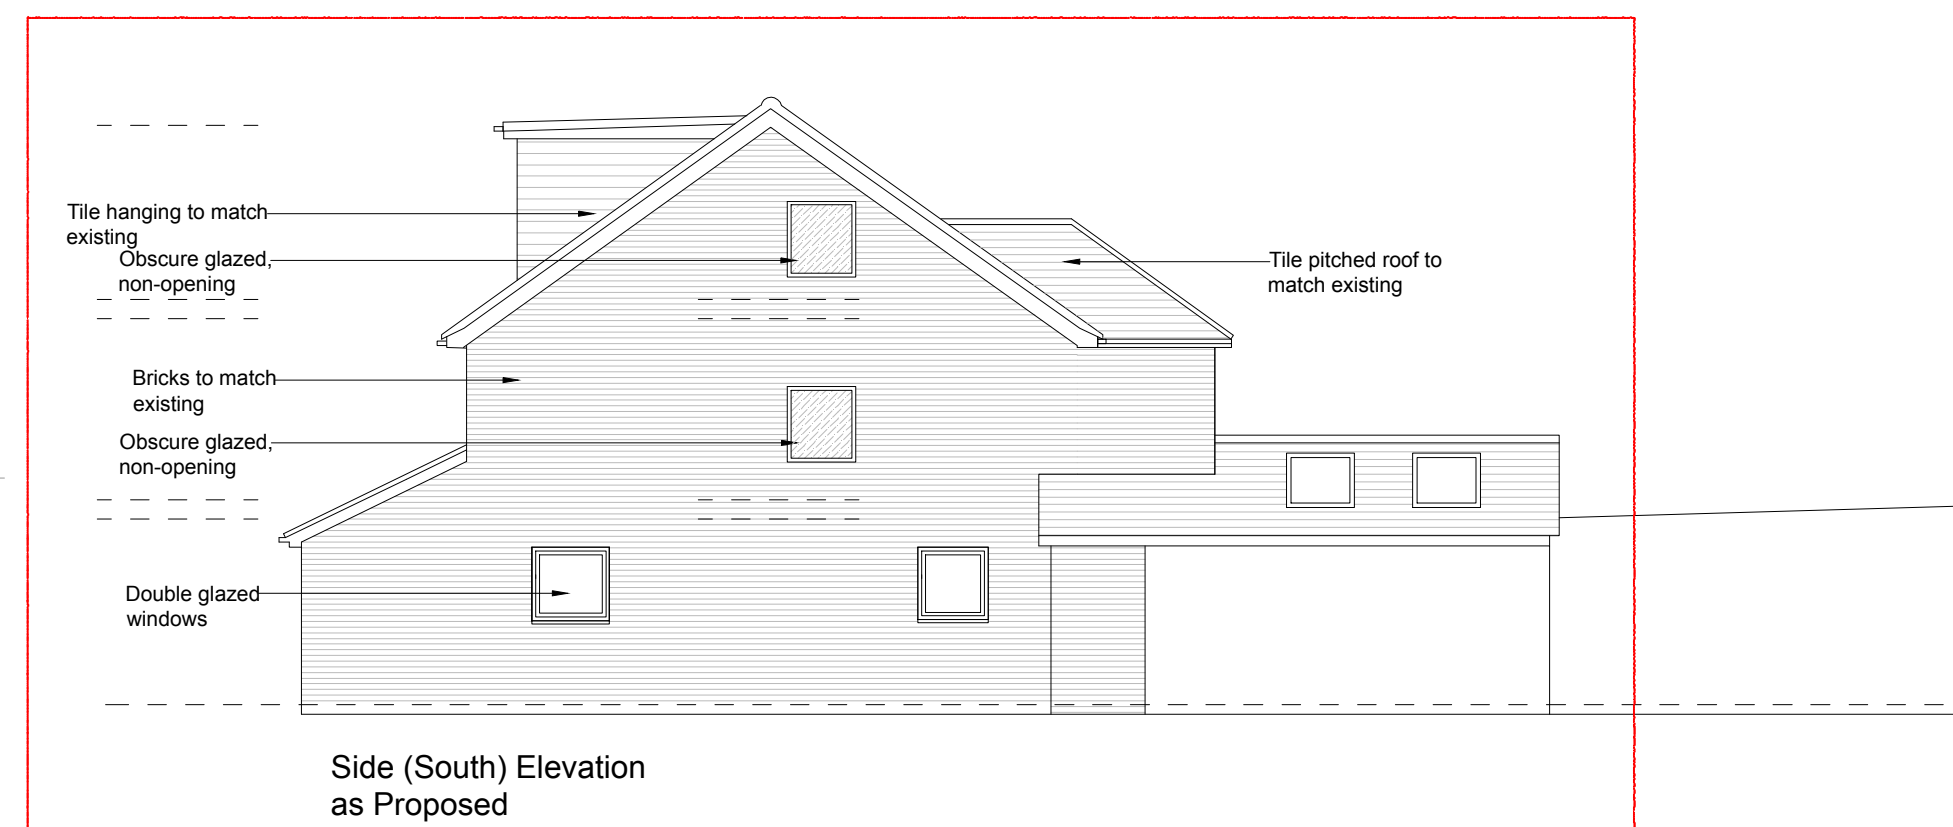
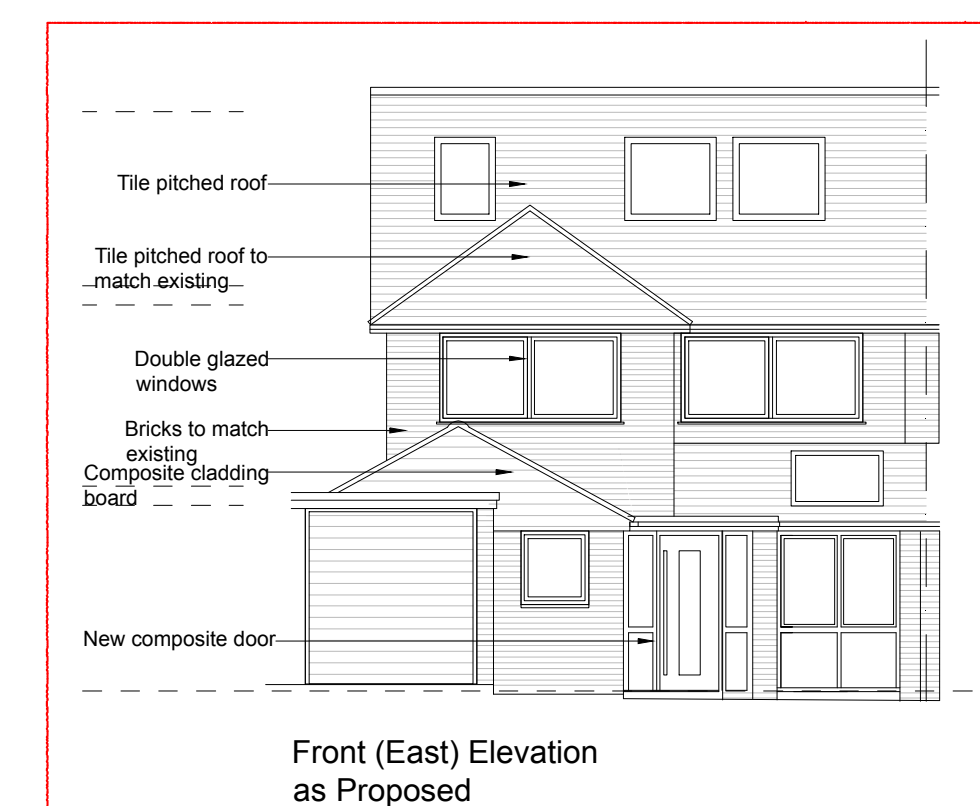
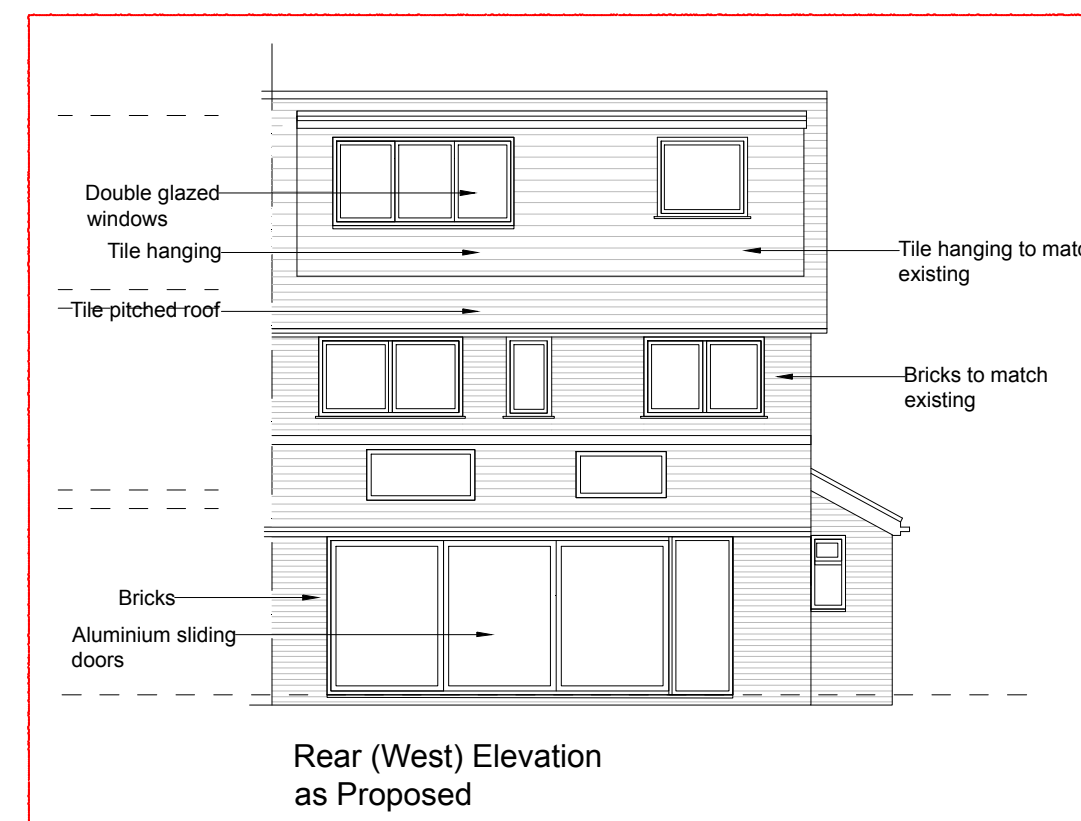
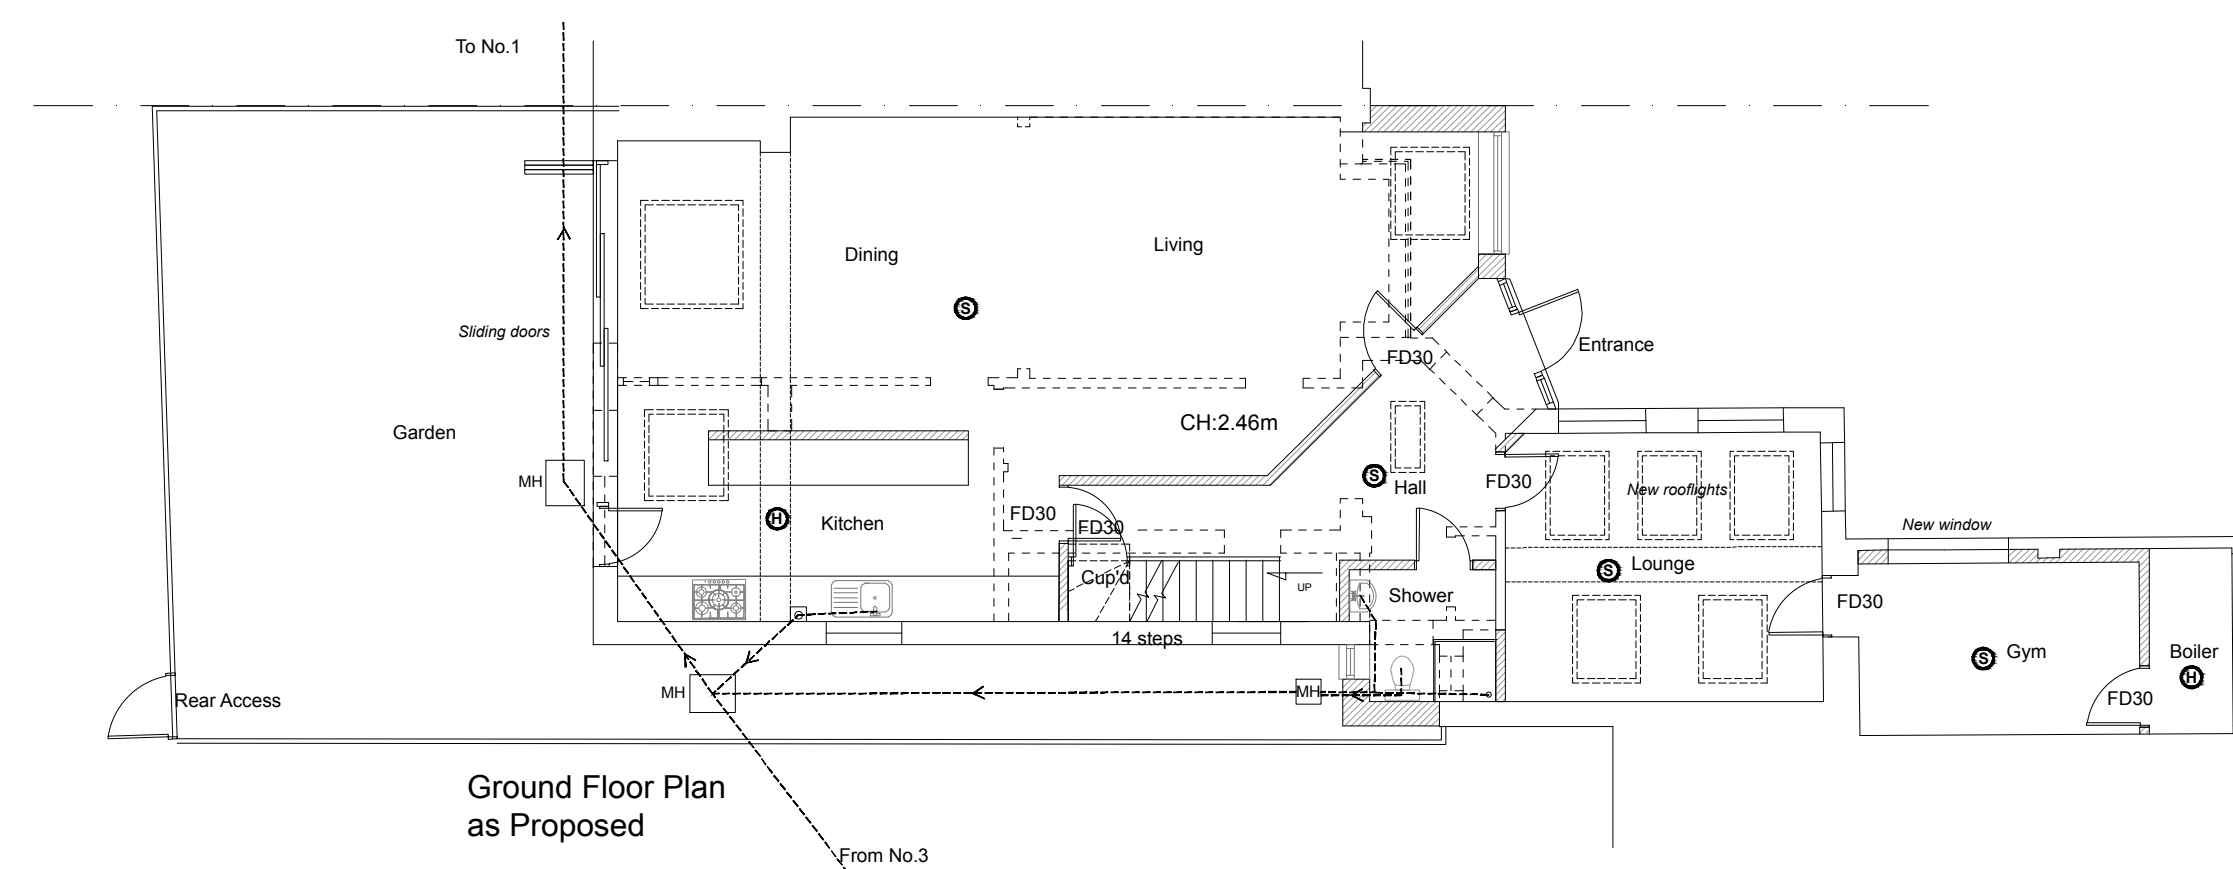
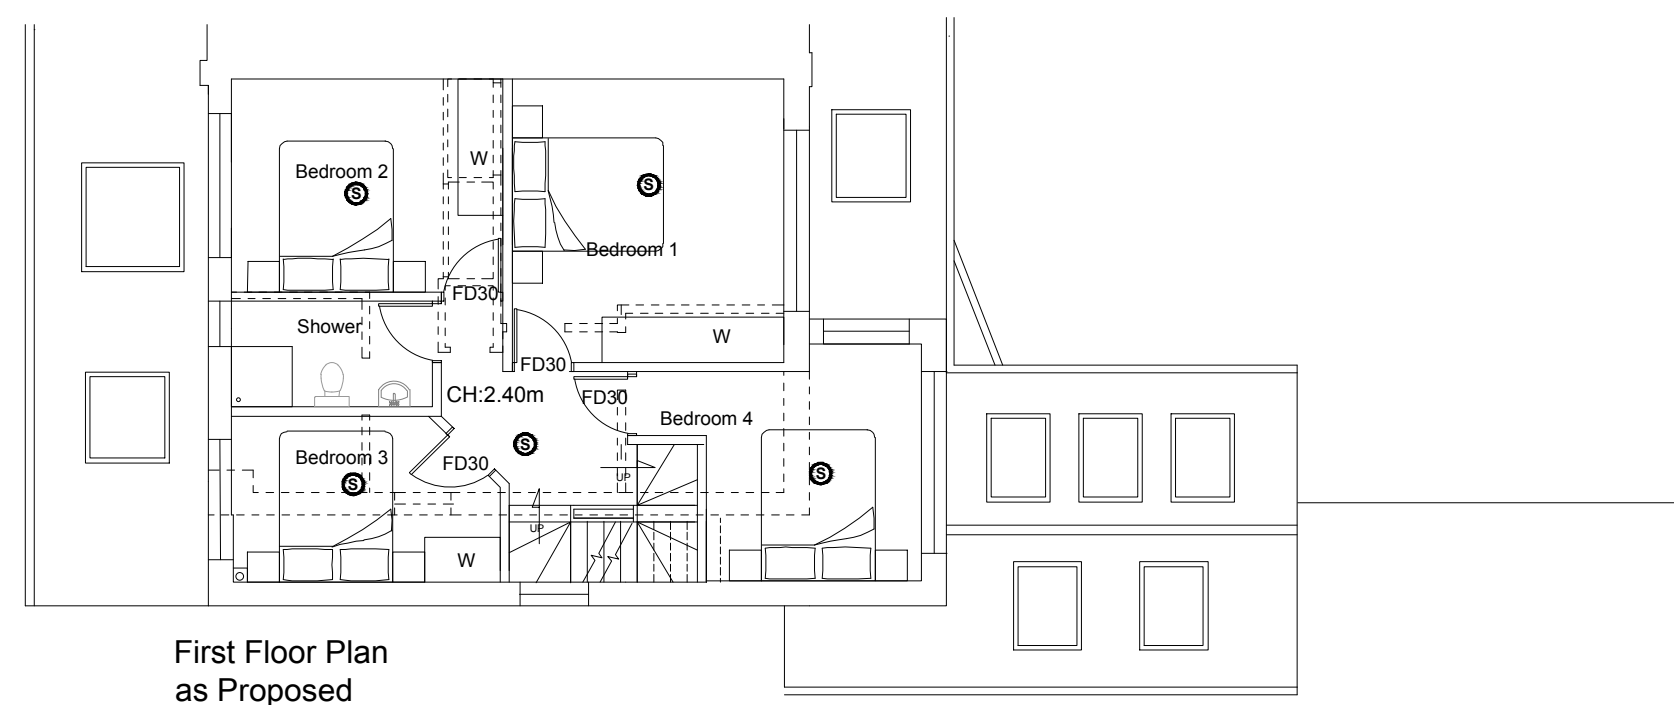
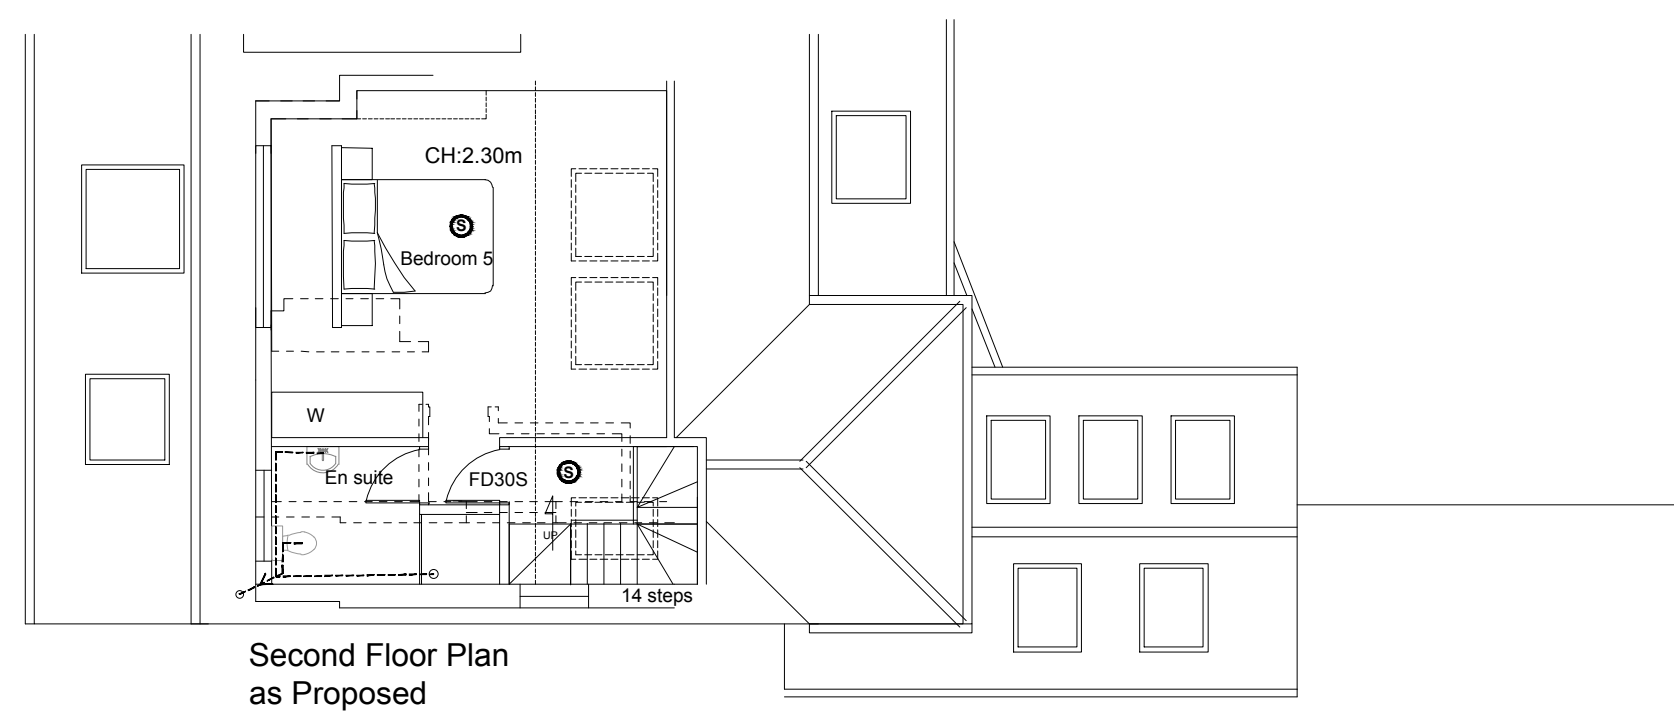


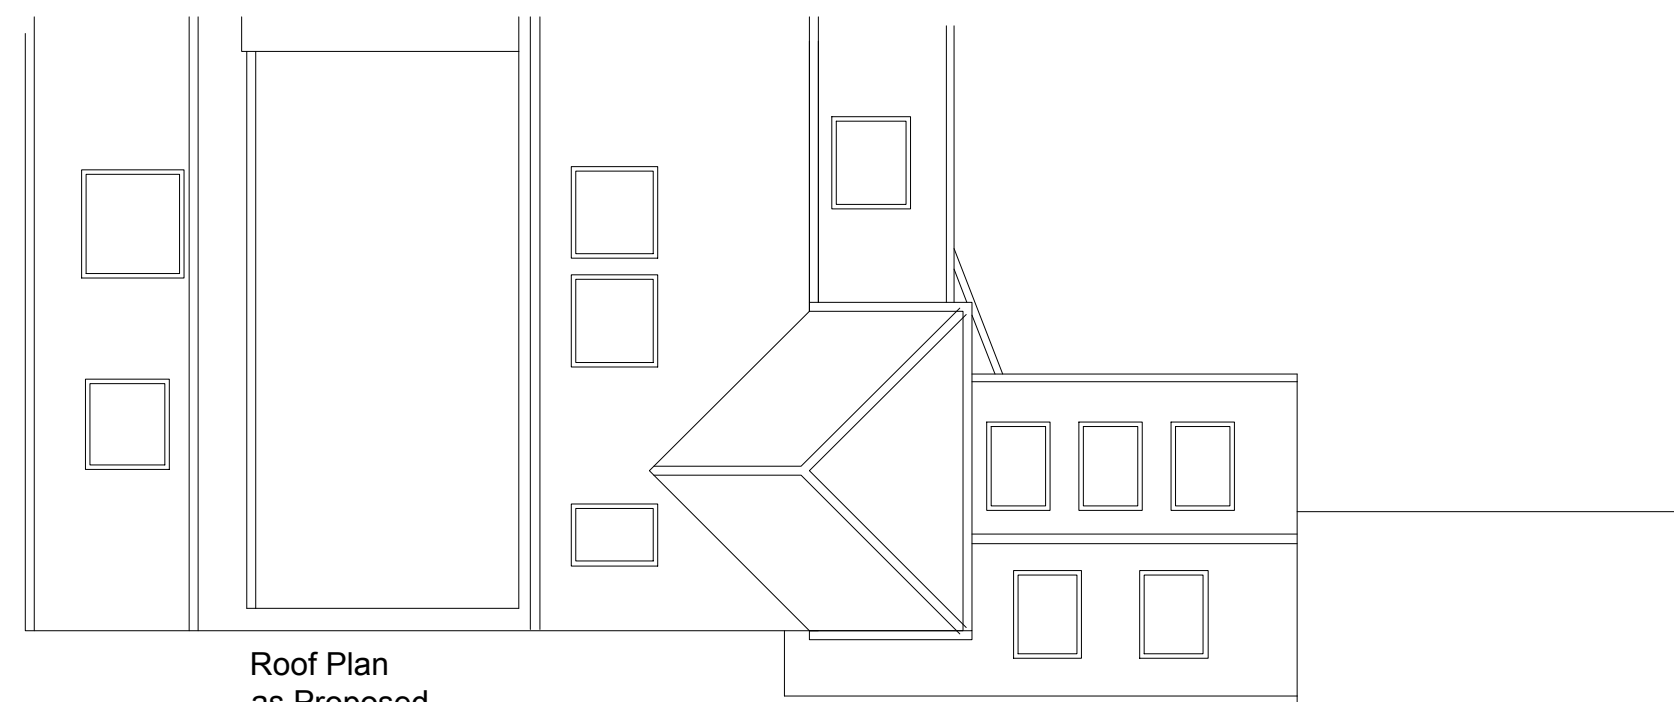

DATE:	BY:	R/W:
11.23 Layout and elevations amended	OW	
11.23 Balcony removed	GW	
08.28 New front FF extension and fenestration		