



Fence Elevation
1:50

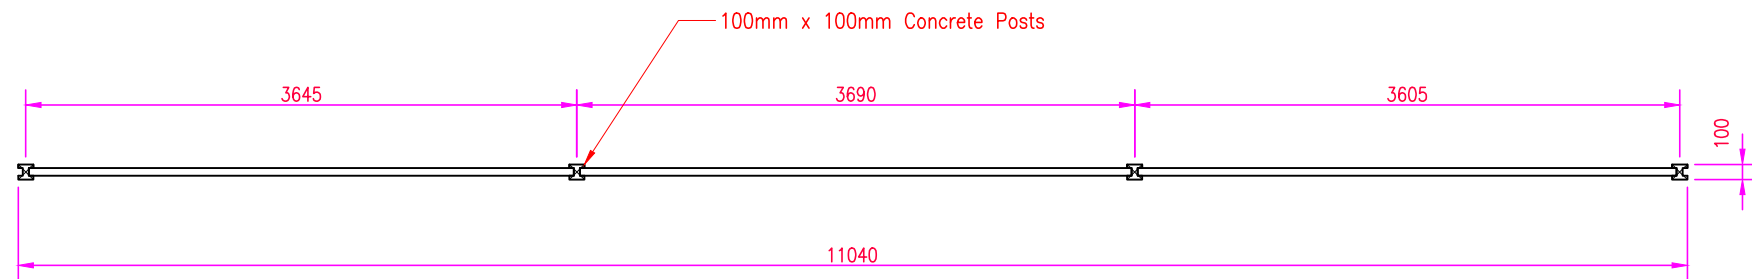

Fence Plan
1:50

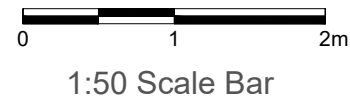

FOR PLANNING

18 Greenfields Way, Horsham, RH12 4LQ
Front Boundary Fence (Prior to Works)

REV:	FIRST ISSUE	07.09.26	DJS
REV:	REVISION:	REV DATE:	DRAWN:

Scale:
1:50
Date:
07.09.26

PA-002

Drawing No.
Sheet Size:
A3
Rev: