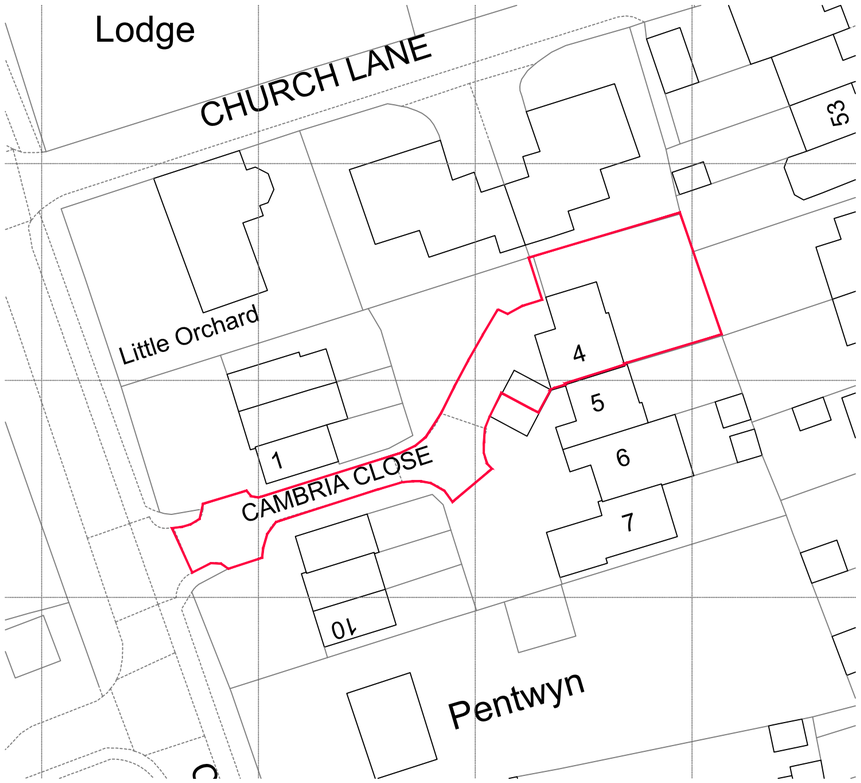

BLOCK PLAN
SCALE 1:500

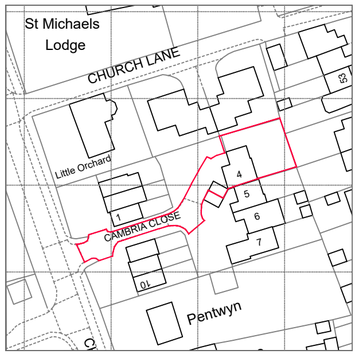

OS MAP
SCALE 1:1250

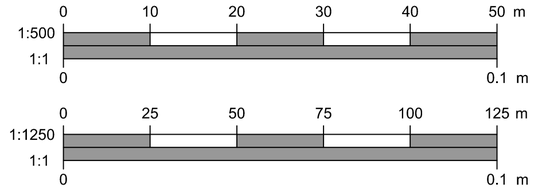

THESE NOTES ARE IMPORTANT

If you are in any doubt about something - Ask
Note: all dimensions to be checked on site before commencement of the work. If this drawing exceeds the quantities in any way the Architects are to be informed before the work is commenced. It is the manufacturers / suppliers responsibility to check all dimensions on site before any orders /purchases for doors / windows are made.For all other purposes other than planning application purposes do not scale use dimensions.

Existing drawings has been surveyed by ADL Designs. Proposed drawings have been based off ADL Survey.

This drawing is copyright

REVISIONS

Revision	Date	Description

N

Project

4 Cambria Close
Partridge Green
RH13 8GW

Client Ms Bandara

Drawing Title

OS and Block Plan

Date	March 2025
Scale	as shown @ A2

RH ARCHITECTS
m 07975 835089
w www.rharchitects.co.uk
e reena@rharchitects.co.uk

Project No:	Drawing No	Revision
2514	105	B