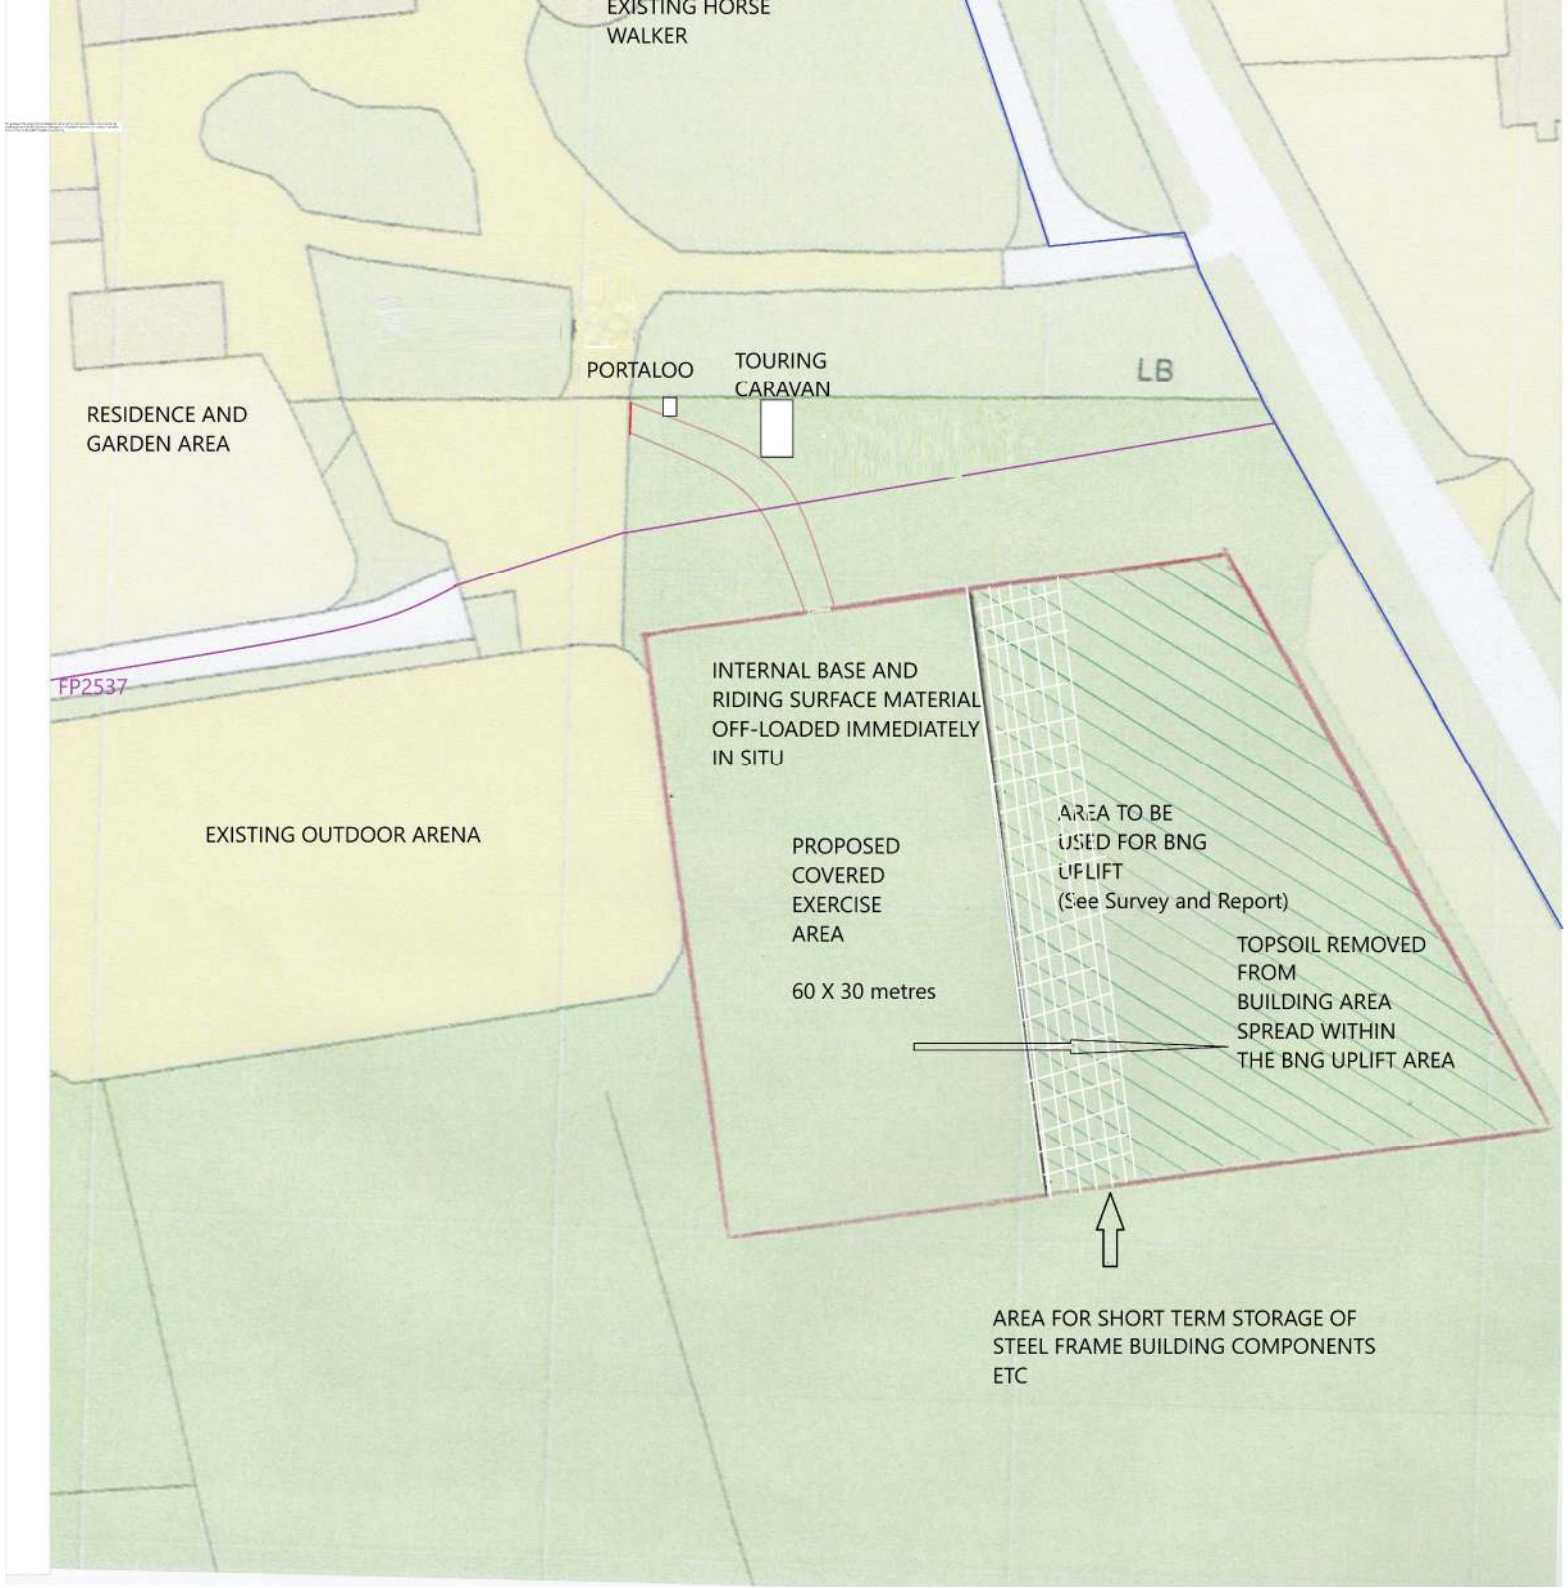

EXISTING HORSE WALKER
PORTALOO
TOURING CARAVAN
LB
RESIDENCE AND GARDEN AREA
FP2537
INTERNAL BASE AND RIDING SURFACE MATERIAL OFF-LOADED IMMEDIATELY IN SITU
EXISTING OUTDOOR ARENA
PROPOSED COVERED EXERCISE AREA
60 X 30 metres
AREA TO BE USED FOR BNG UPLIFT (See Survey and Report)
TOPSOIL REMOVED FROM BUILDING AREA SPREAD WITHIN THE BNG UPLIFT AREA
AREA FOR SHORT TERM STORAGE OF STEEL FRAME BUILDING COMPONENTS ETC