


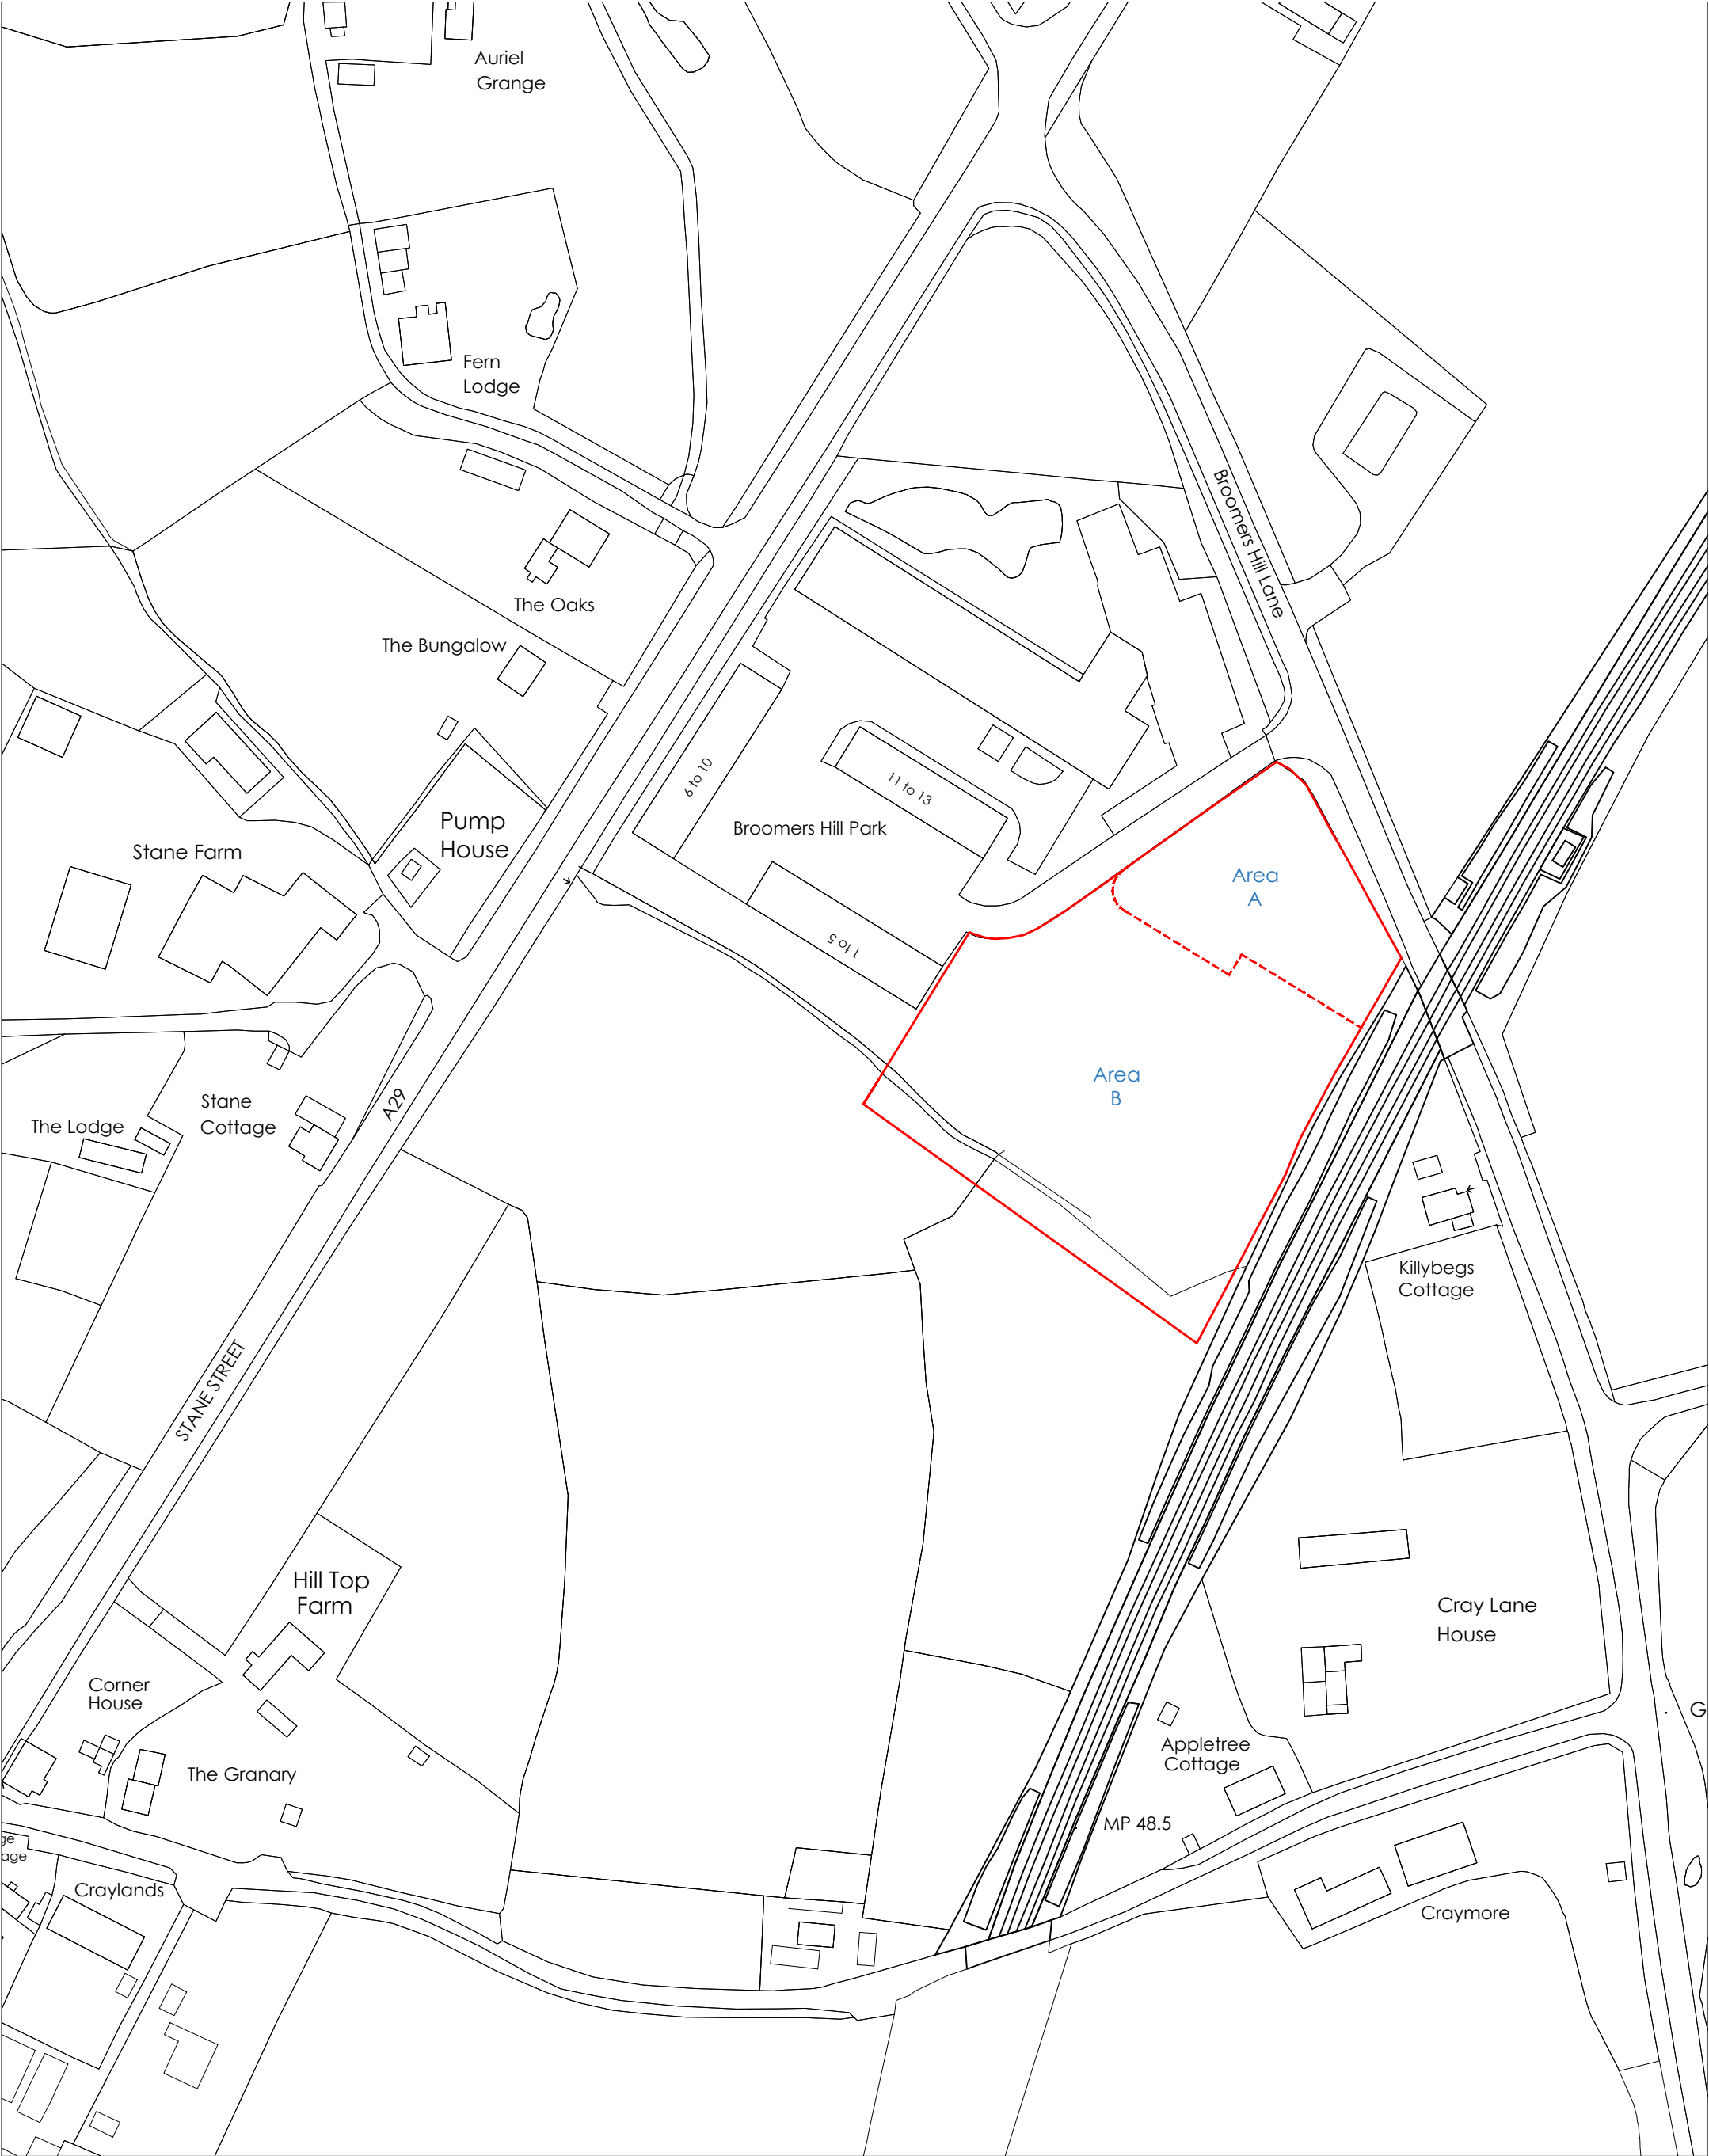

Prepared By:



© Copyright PLACE By Design

Client:



Rev.	Date	Description	Drawn by
A	10.04.26	Red line boundary amended.	PH
B	20.05.26	Area added	CB
-	-	-	-
-	-	-	-
-	-	-	-
-	-	-	-
-	-	-	-
-	-	-	-

Project:
Codmore Hill Industrial Estate PH 2
Drawing:
Location Plan

Project No:
1749

Dwg No:
2000

Rev:
B

Scale:
1:1250@A3

Drawing Status:
PLANNING

Date:
22.09.25

Drawn by:
TK

Checked by:
CB

Contractors must work only to figured dimensions which are to be checked on site.

Includes OS Data © Crown copyright and database rights 2026 OS 0100031673

 Application Site Boundary

Scale: 1:1250

