


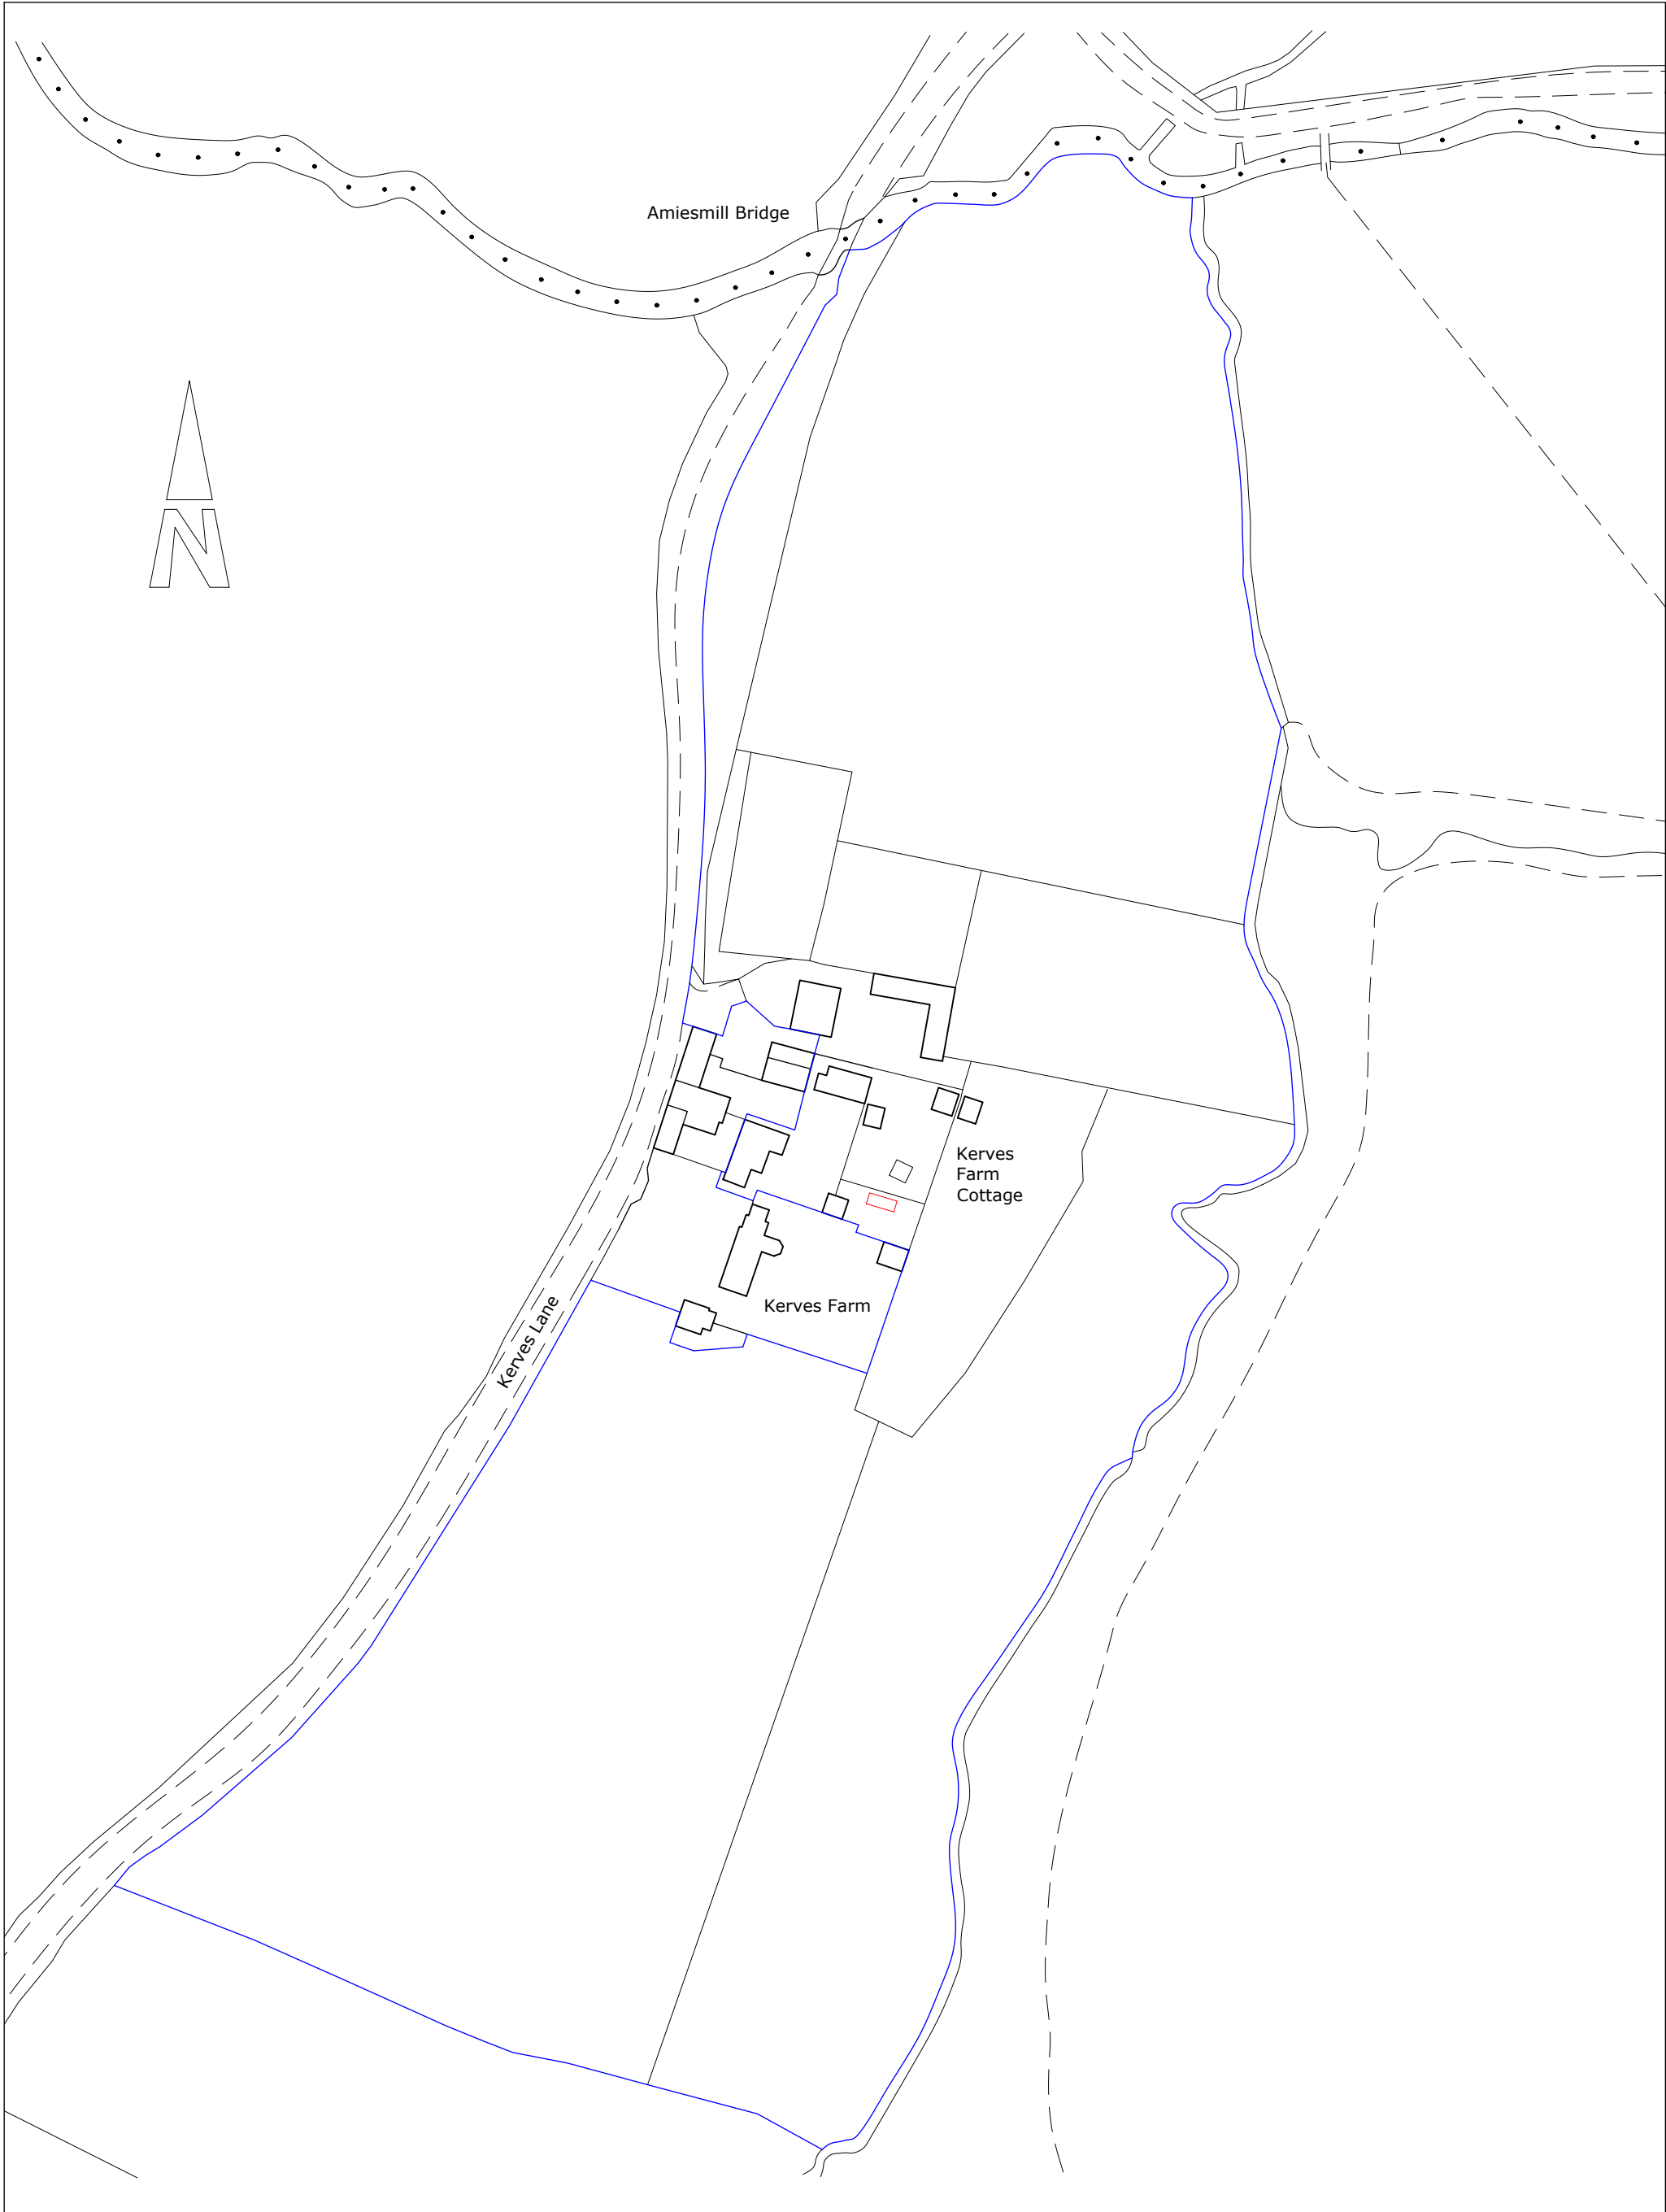

Use of shepherds hut for short term holiday lets.

Location plan
Kerves Farm Cottage
Kerves Lane
Horsham
West Sussex
RH13 6RJ

Plan No: PL/668/03
Scale: 1:1250

Drawing size: A3

