




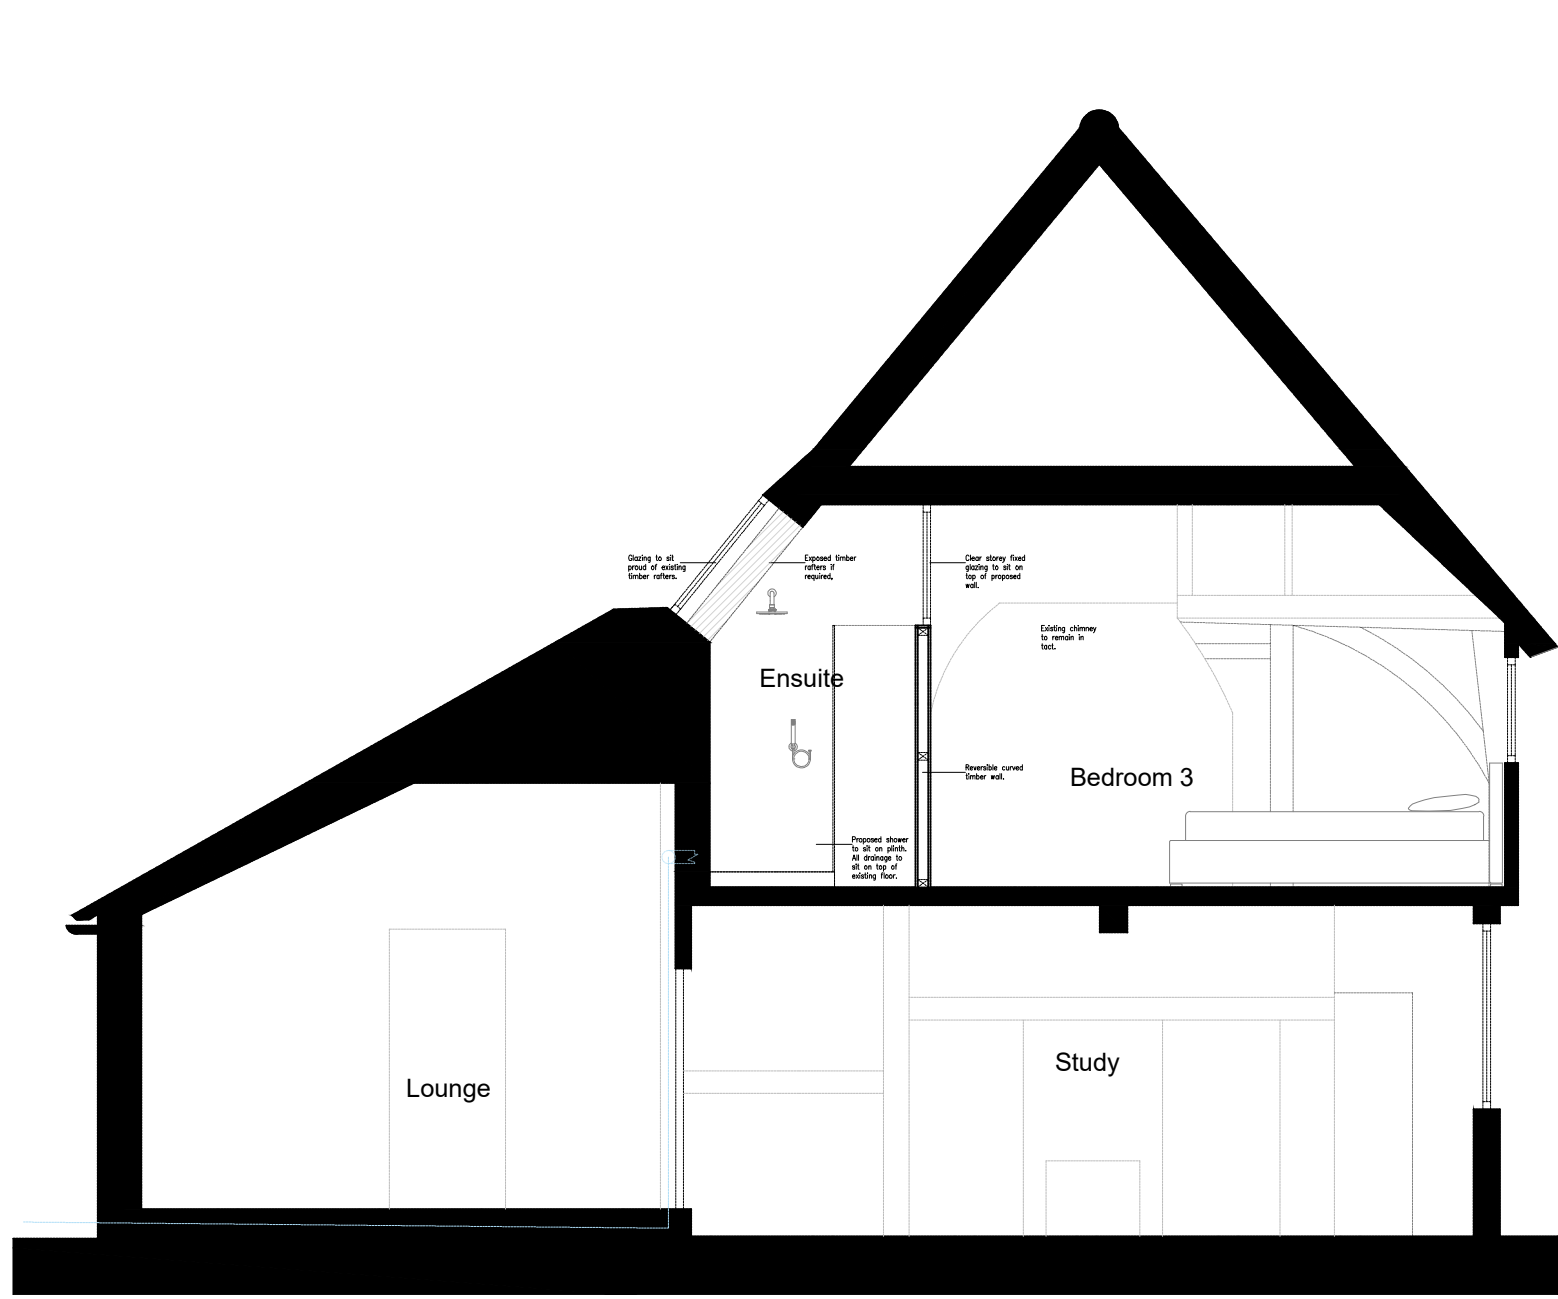

Section AA- AS PROPOSED
SCALE @ 1:50 ON AN A1 SHEET

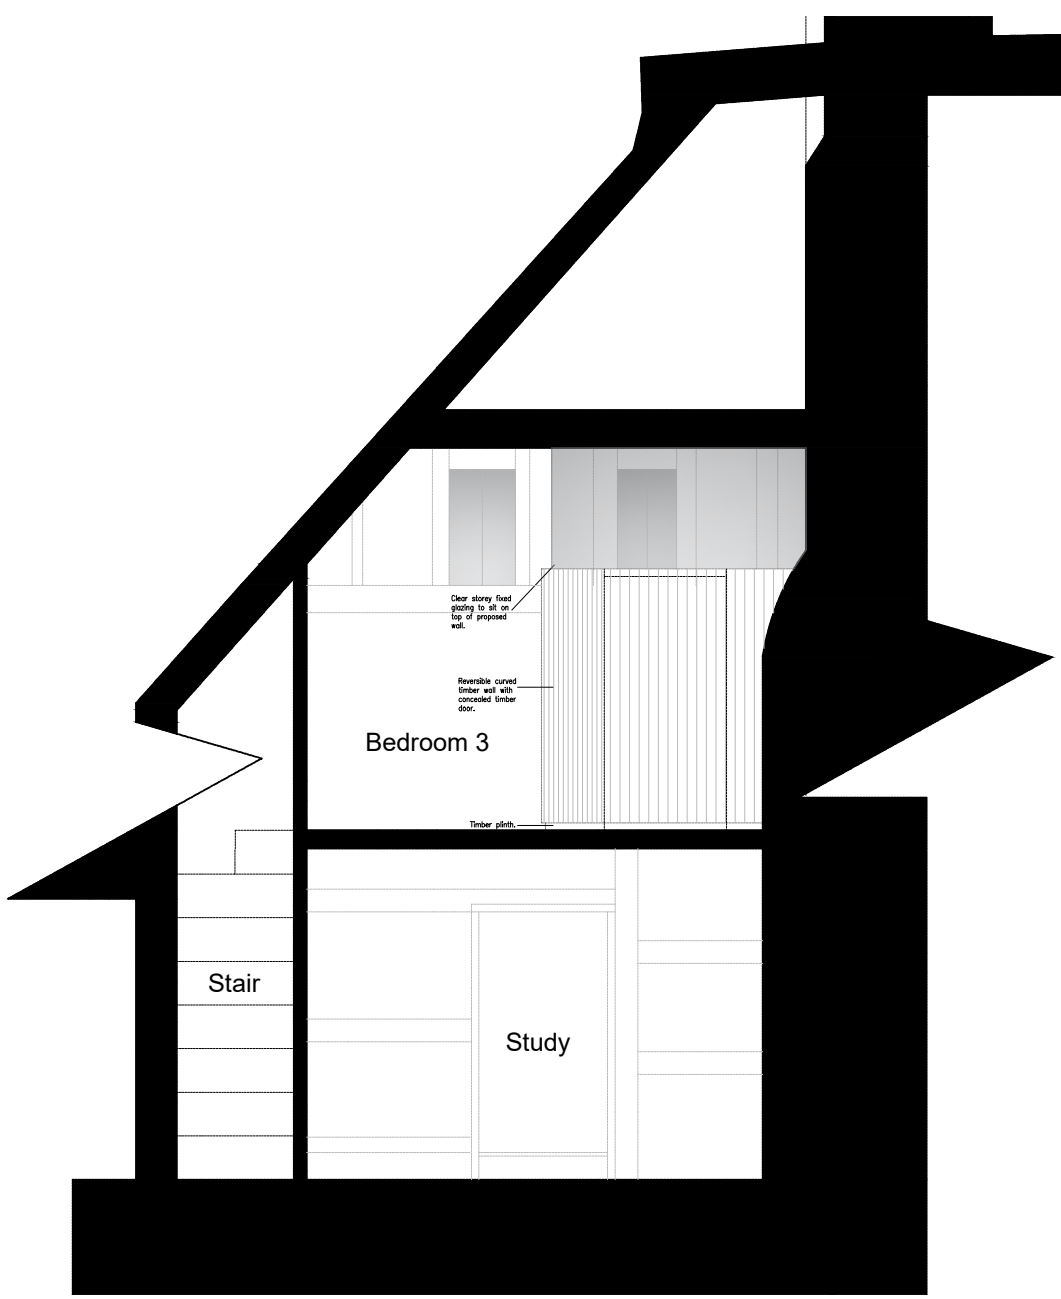

Section BB - AS PROPOSED
SCALE @ 1:50 ON AN A1 SHEET

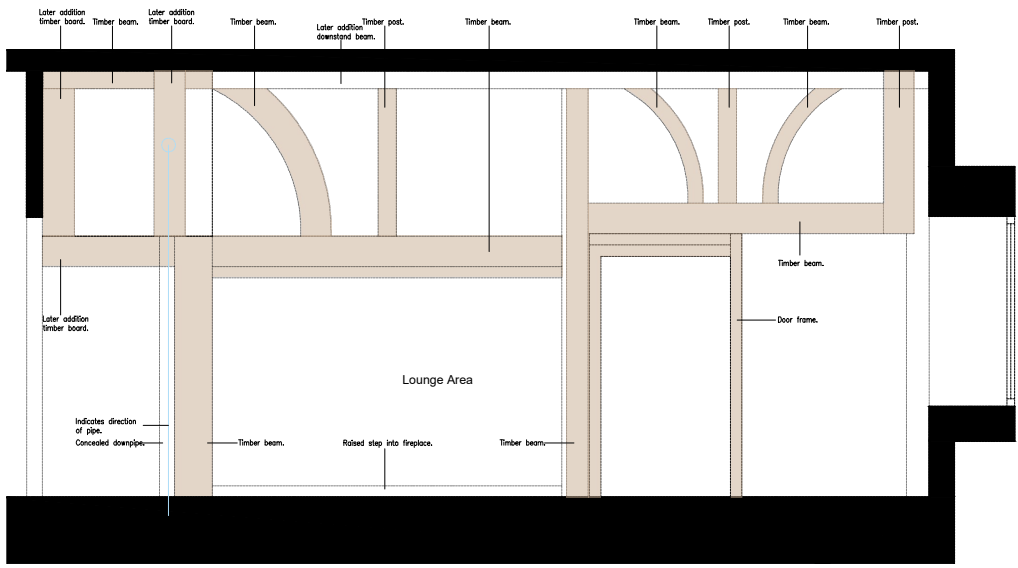

Section CC - AS PROPOSED
SCALE @ 1:50 ON AN A1 SHEET



REV.	DATE.	BY.	AMENDMENT.	CHK.	
PLANNING					
gould baxter 2 Lucastes Mews, Paddockhall Road, Haywards Heath, West Sussex, RH16 1HE (01444) 452604 hb@gouldbaxter.co.uk www.gouldbaxter.co.uk					
NOTES: DO NOT SCALE OFF THIS DRAWING UNLESS FOR PLANNING PURPOSES. CHECK ALL DIMENSIONS ON SITE BEFORE ANY WORK IS COMMENCED. ALL GOODS MATERIALS AND WORKMANSHIP MUST CONFORM WITH CURRENT BUILDING REGULATIONS, BRITISH STANDARDS AND CODES OF PRACTICE. COPYRIGHT OF THIS DRAWING IS RETAINED BY GOULD PROPERTY CONSULTANTS LLP T/A GOULD BAXTER AND IT MUST NOT BE REPRODUCED WITHOUT WRITTEN CONSENT.					
CLIENT: Mr & Mrs Hayward					
PROJECT: Barrow Hill Farm Barrow Hill Henfield BN5 9DN					
DRAWING: Section AA, BB, CC As Proposed					
DATE: 12.11.25		SCALE AT A1. 1:50		DRAWN BY. AE CHECKED BY. MC	
JOB NO. GH728		DRAWING NO. PL.21		REV. .	