

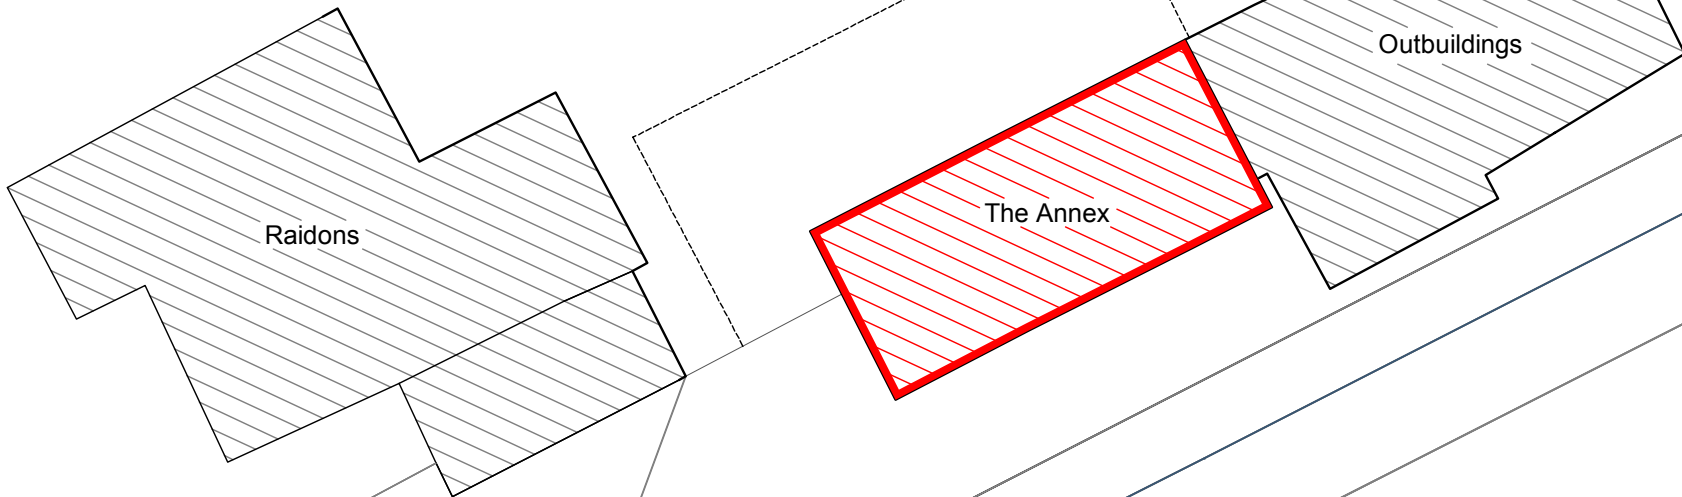


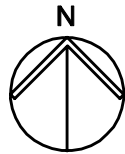

Nutbourne Lane

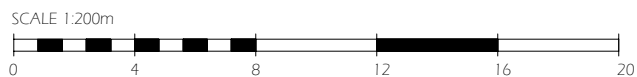

|     |                                                 |   |                           |                       |
|-----|-------------------------------------------------|---|---------------------------|-----------------------|
| job | Raidons, Nutbourne Lane<br>Pulborough, RH20 2HS | scale(s)<br>1:20 <input type="checkbox"/><br>1:50 <input type="checkbox"/><br>1:100 <input type="checkbox"/><br>1:200 <input checked="" type="checkbox"/><br>1:500 <input type="checkbox"/> | job no.                   | dwg no.<br><b>EBP</b> |
|     |                                                 |   |                           |                       |
| dwg | THE ANNEX - BLOCK PLAN                          | drawing size<br><b>A3</b>   | date<br><b>5 Sep 2024</b> | rev<br><b>A</b>       |
|     |                                                 |   |                           |                       |