
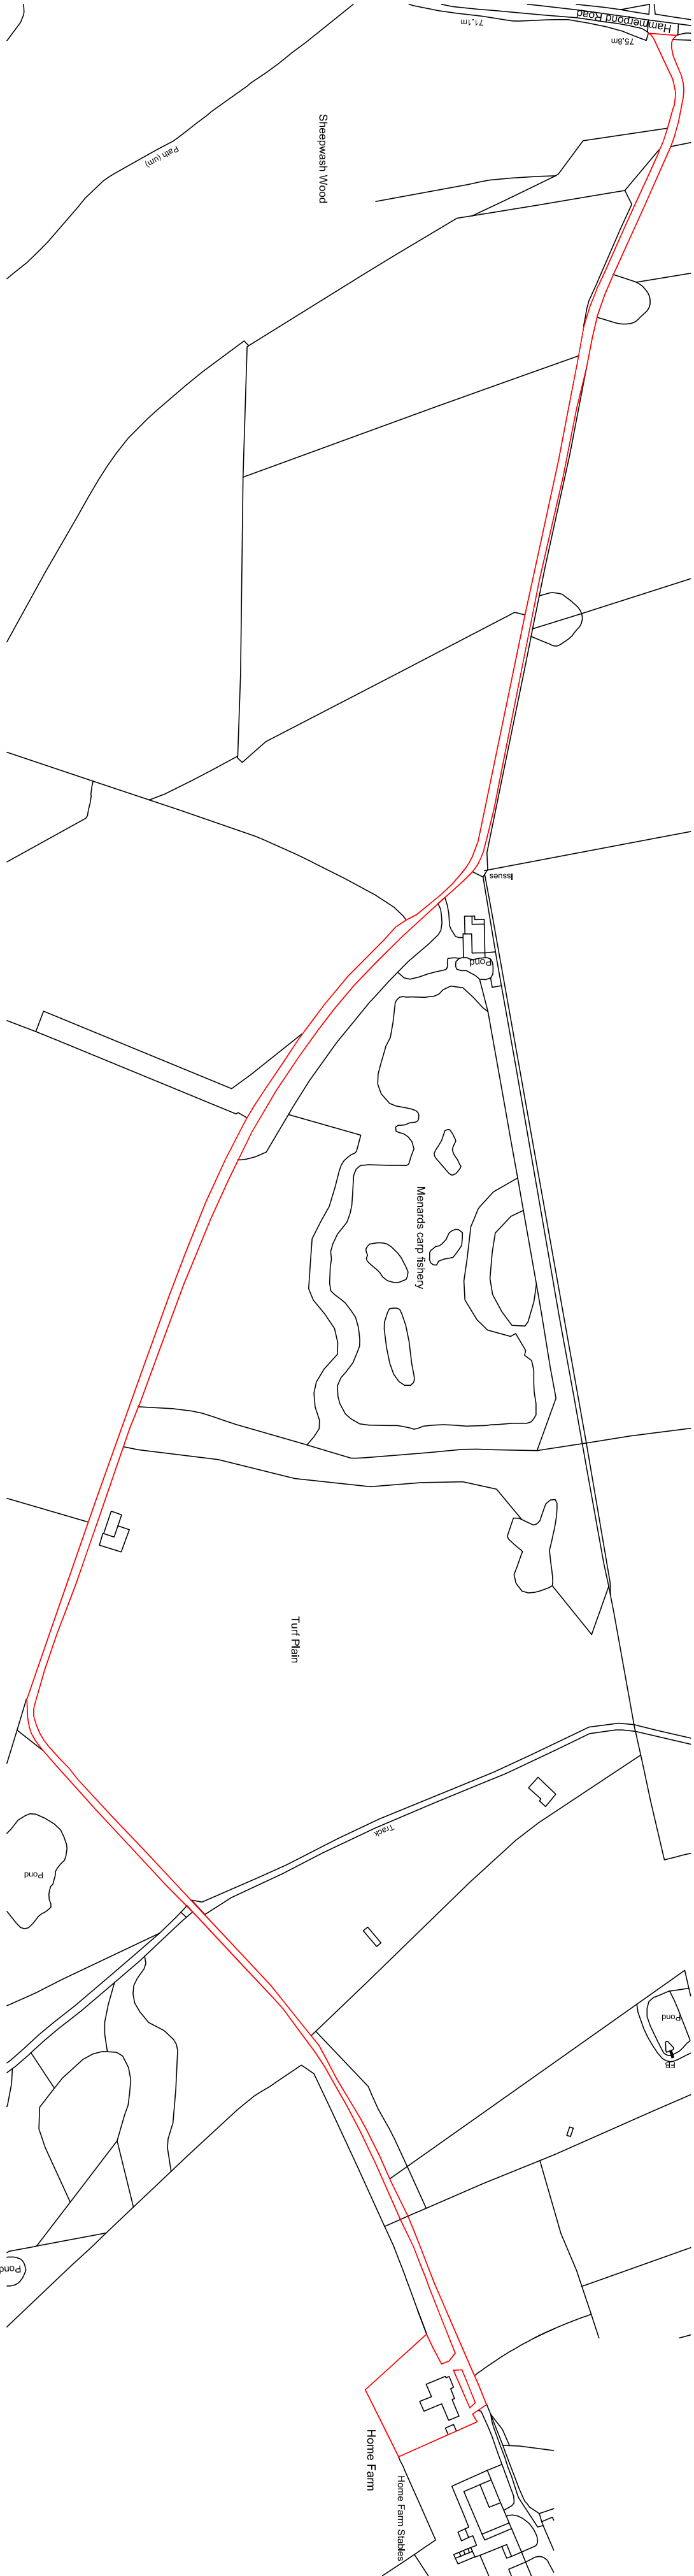


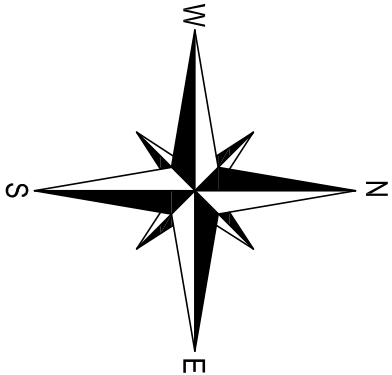

fulcrum

design

Address

Suite 7 Takiholme
Guildford Road, Bookham
Surrey KT23 4HB
01372 451425
01372 459620
www.fulcrumarchitects.co.uk
info@fulcrumarchitects.co.uk

Tel

Fax

Web

Email

Location Plan

Alison Austin & Peter Hickey

Home Farm House, Hammerpond Road.

Site Area

Paper Size

Drawn by

Date

Scale

Drawing No.

A2

G5

08-04-26

1:2500

23-02-05