



Examples of Pot Sizes

Note: Height and spread of plants is indicative refer to Plant Schedule for details of individual plant specification.

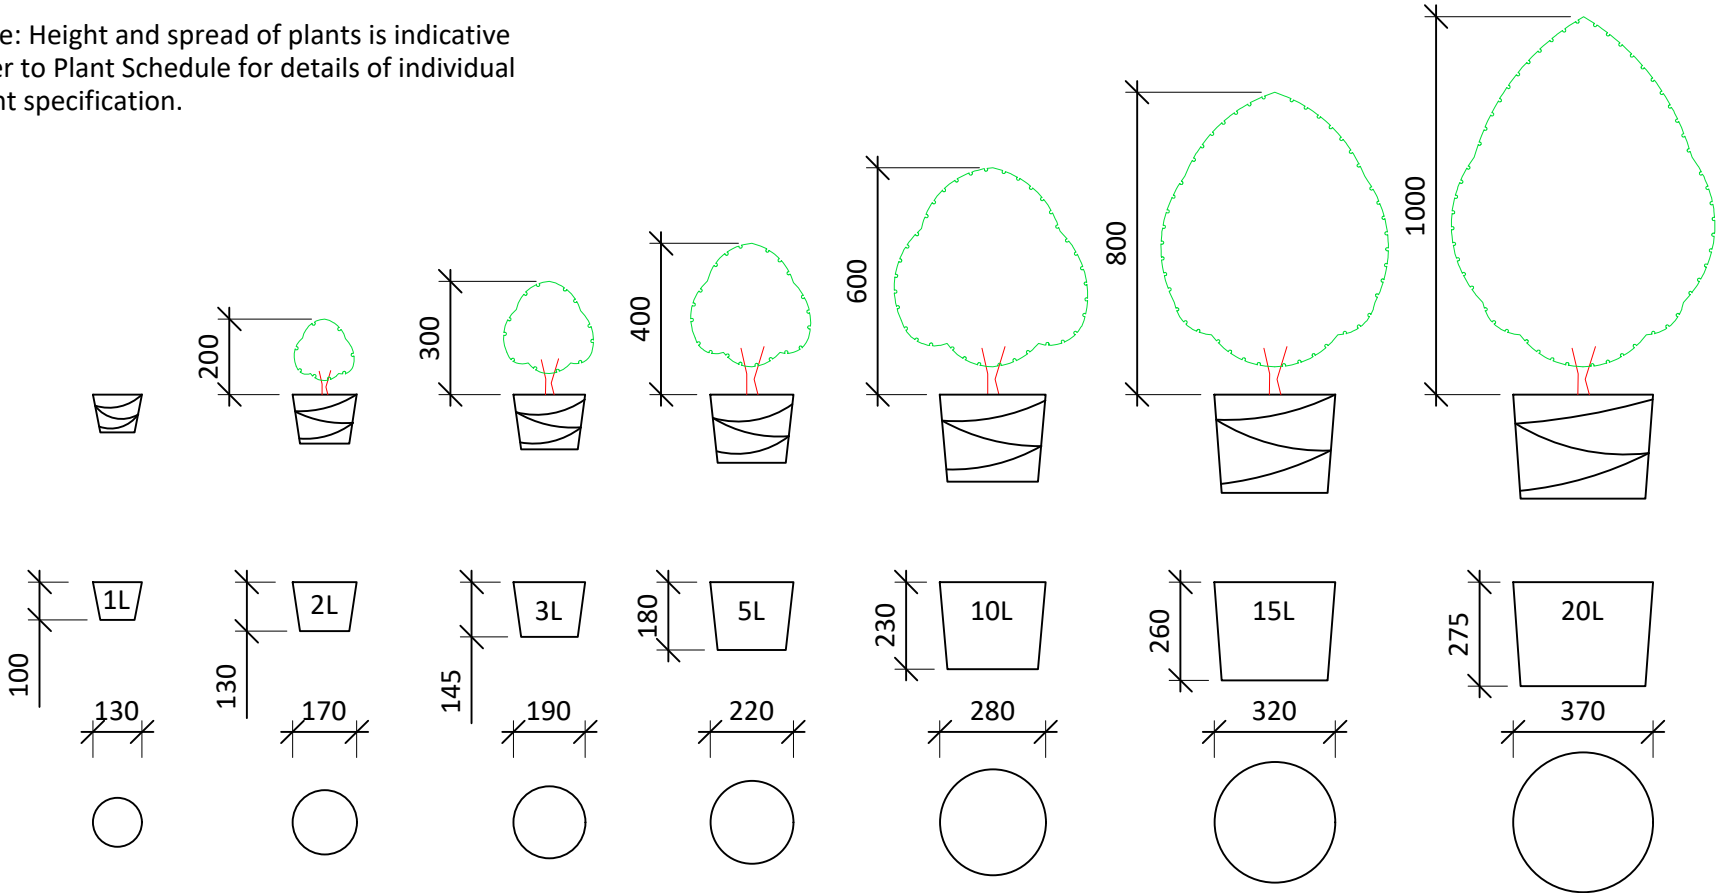


Examples of Planting Densities per m²

Note: Refer to Plant Schedule for details of individual plant specification.

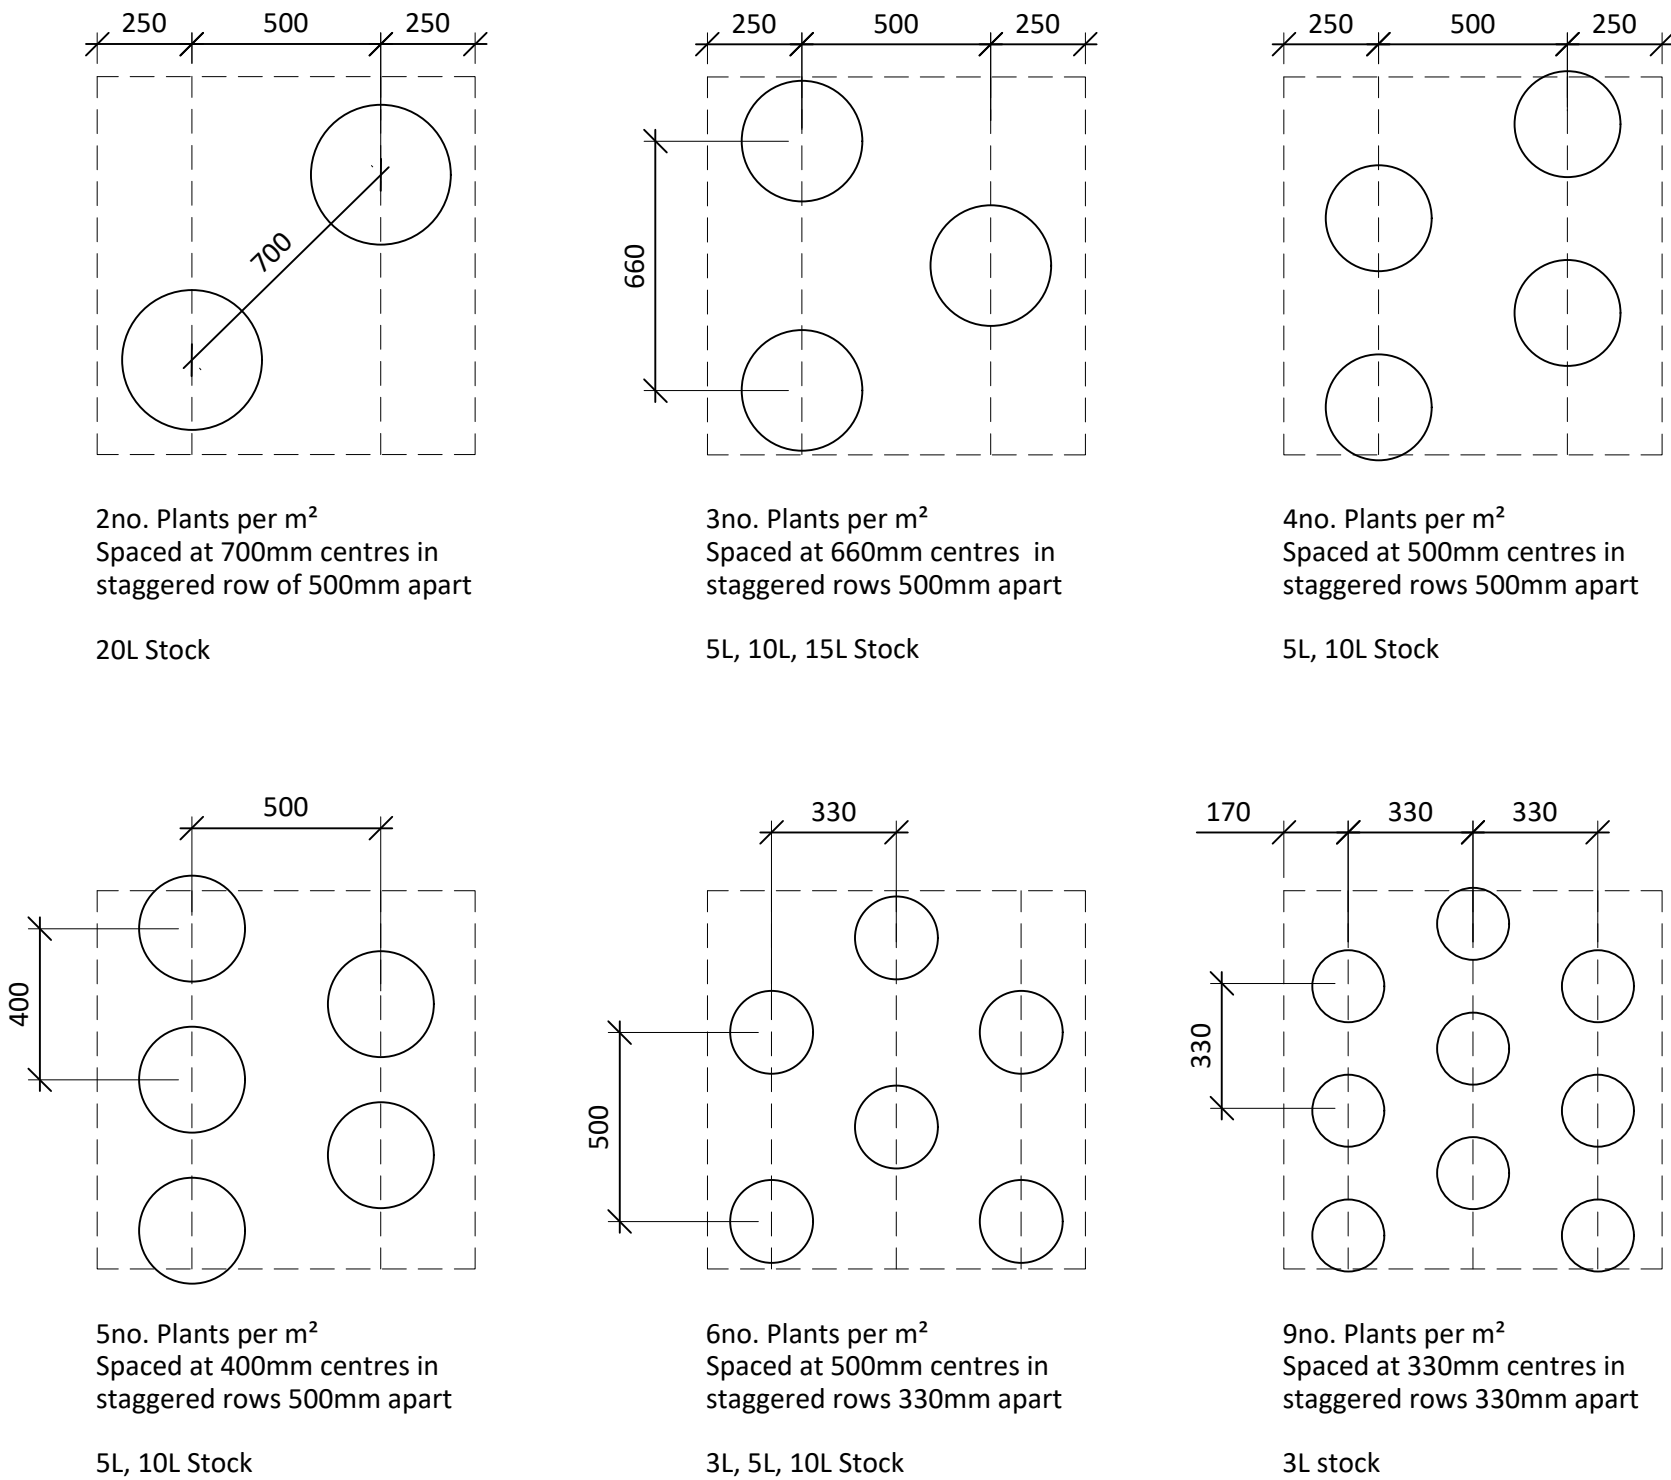

Examples of soil profiles

Note: Topsoil and Subsoils can be existing site soils providing they are tested and meet the relevant standards (Topsoil - BS 3882:2015, Subsoil BS 8601:2013 ) Refer to Landscape Specification if provided.

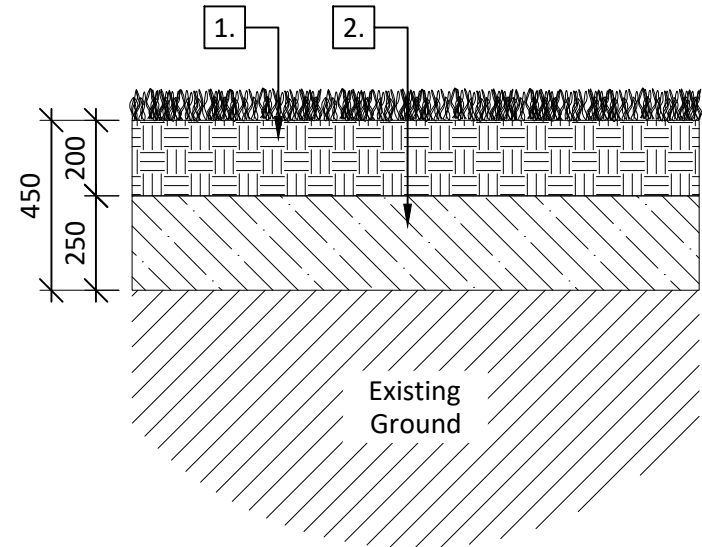


Soil Profile for wildflower/meadow Grass Areas

Detail References:

- 1. 200mm of Subsoil - Good quality
- 2. 250mm of existing Subsoil


Profile not to be less than 450mm

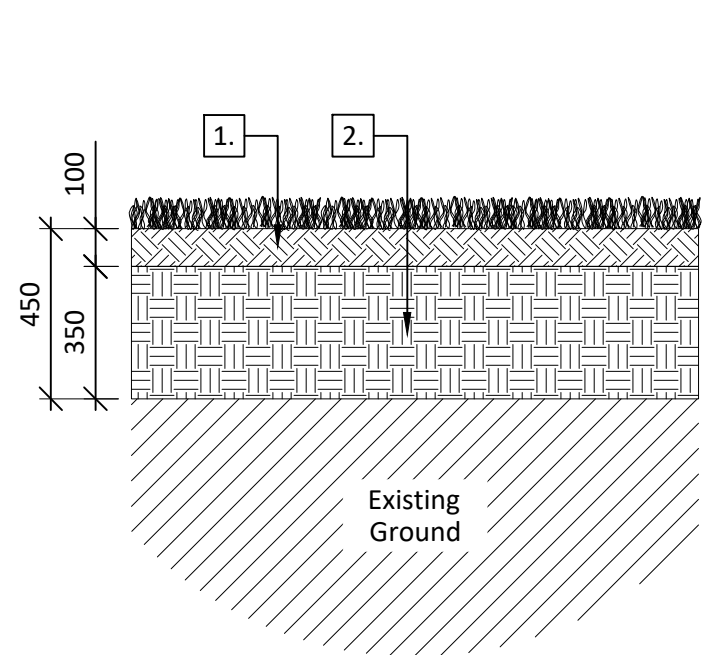

450mm Soil Profile for Amenity Grass Areas

Detail References:

- 1. 100mm of Topsoil
- 2. 350mm of Subsoil

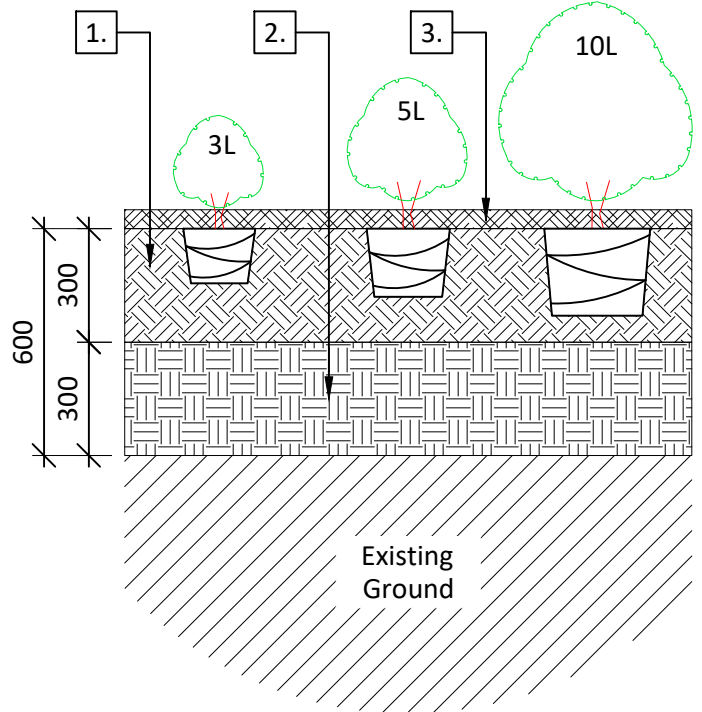

600mm Soil Profile for Shrub Planting

Detail References:


- 1. 300mm of Topsoil
- 2. 300mm of Subsoil
- 3. 50mm Bark Mulch



Notes

This drawing is subject to copyright.  
Do not scale from this drawing.

Based on drawing by XXX  
Drawing number XXX

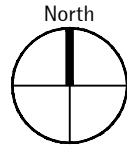

|   |             |      |                                     |                 |
|---|-------------|------|-------------------------------------|-----------------|
|   |             |      |                                     |                 |
| Rev   | Description | Date | Drawn                               | Checked         |
| Drawing Status<br><b>PLANNING</b>   |             |      |                                     |                 |
| <div><div>Allen Pyke</div><div>020 8549 3434<br/>www.allenpyke.co.uk<br/>design@allenpyke.co.uk<br/><small>A registered provider of the Landscape Institute</small></div></div> |             |      |                                     |                 |
| Client<br>Bellway Homes Limited<br>South London   |             |      | Scale<br>1:20@A2                    |                 |
| Project<br>Duckmoor, Billingshurst   |             |      | Project No<br>3360                  |                 |
| Drawing Title<br>Landscape Details<br>Pot Sizes and Soil Profiles   |             |      | Date<br>17/02/25<br>By/Chk<br>TB/CG | Revision<br>P01 |
| Drawing Number<br>3360-APA-ZZ-XX-DT-L-3001   |             |      |                                     |                 |