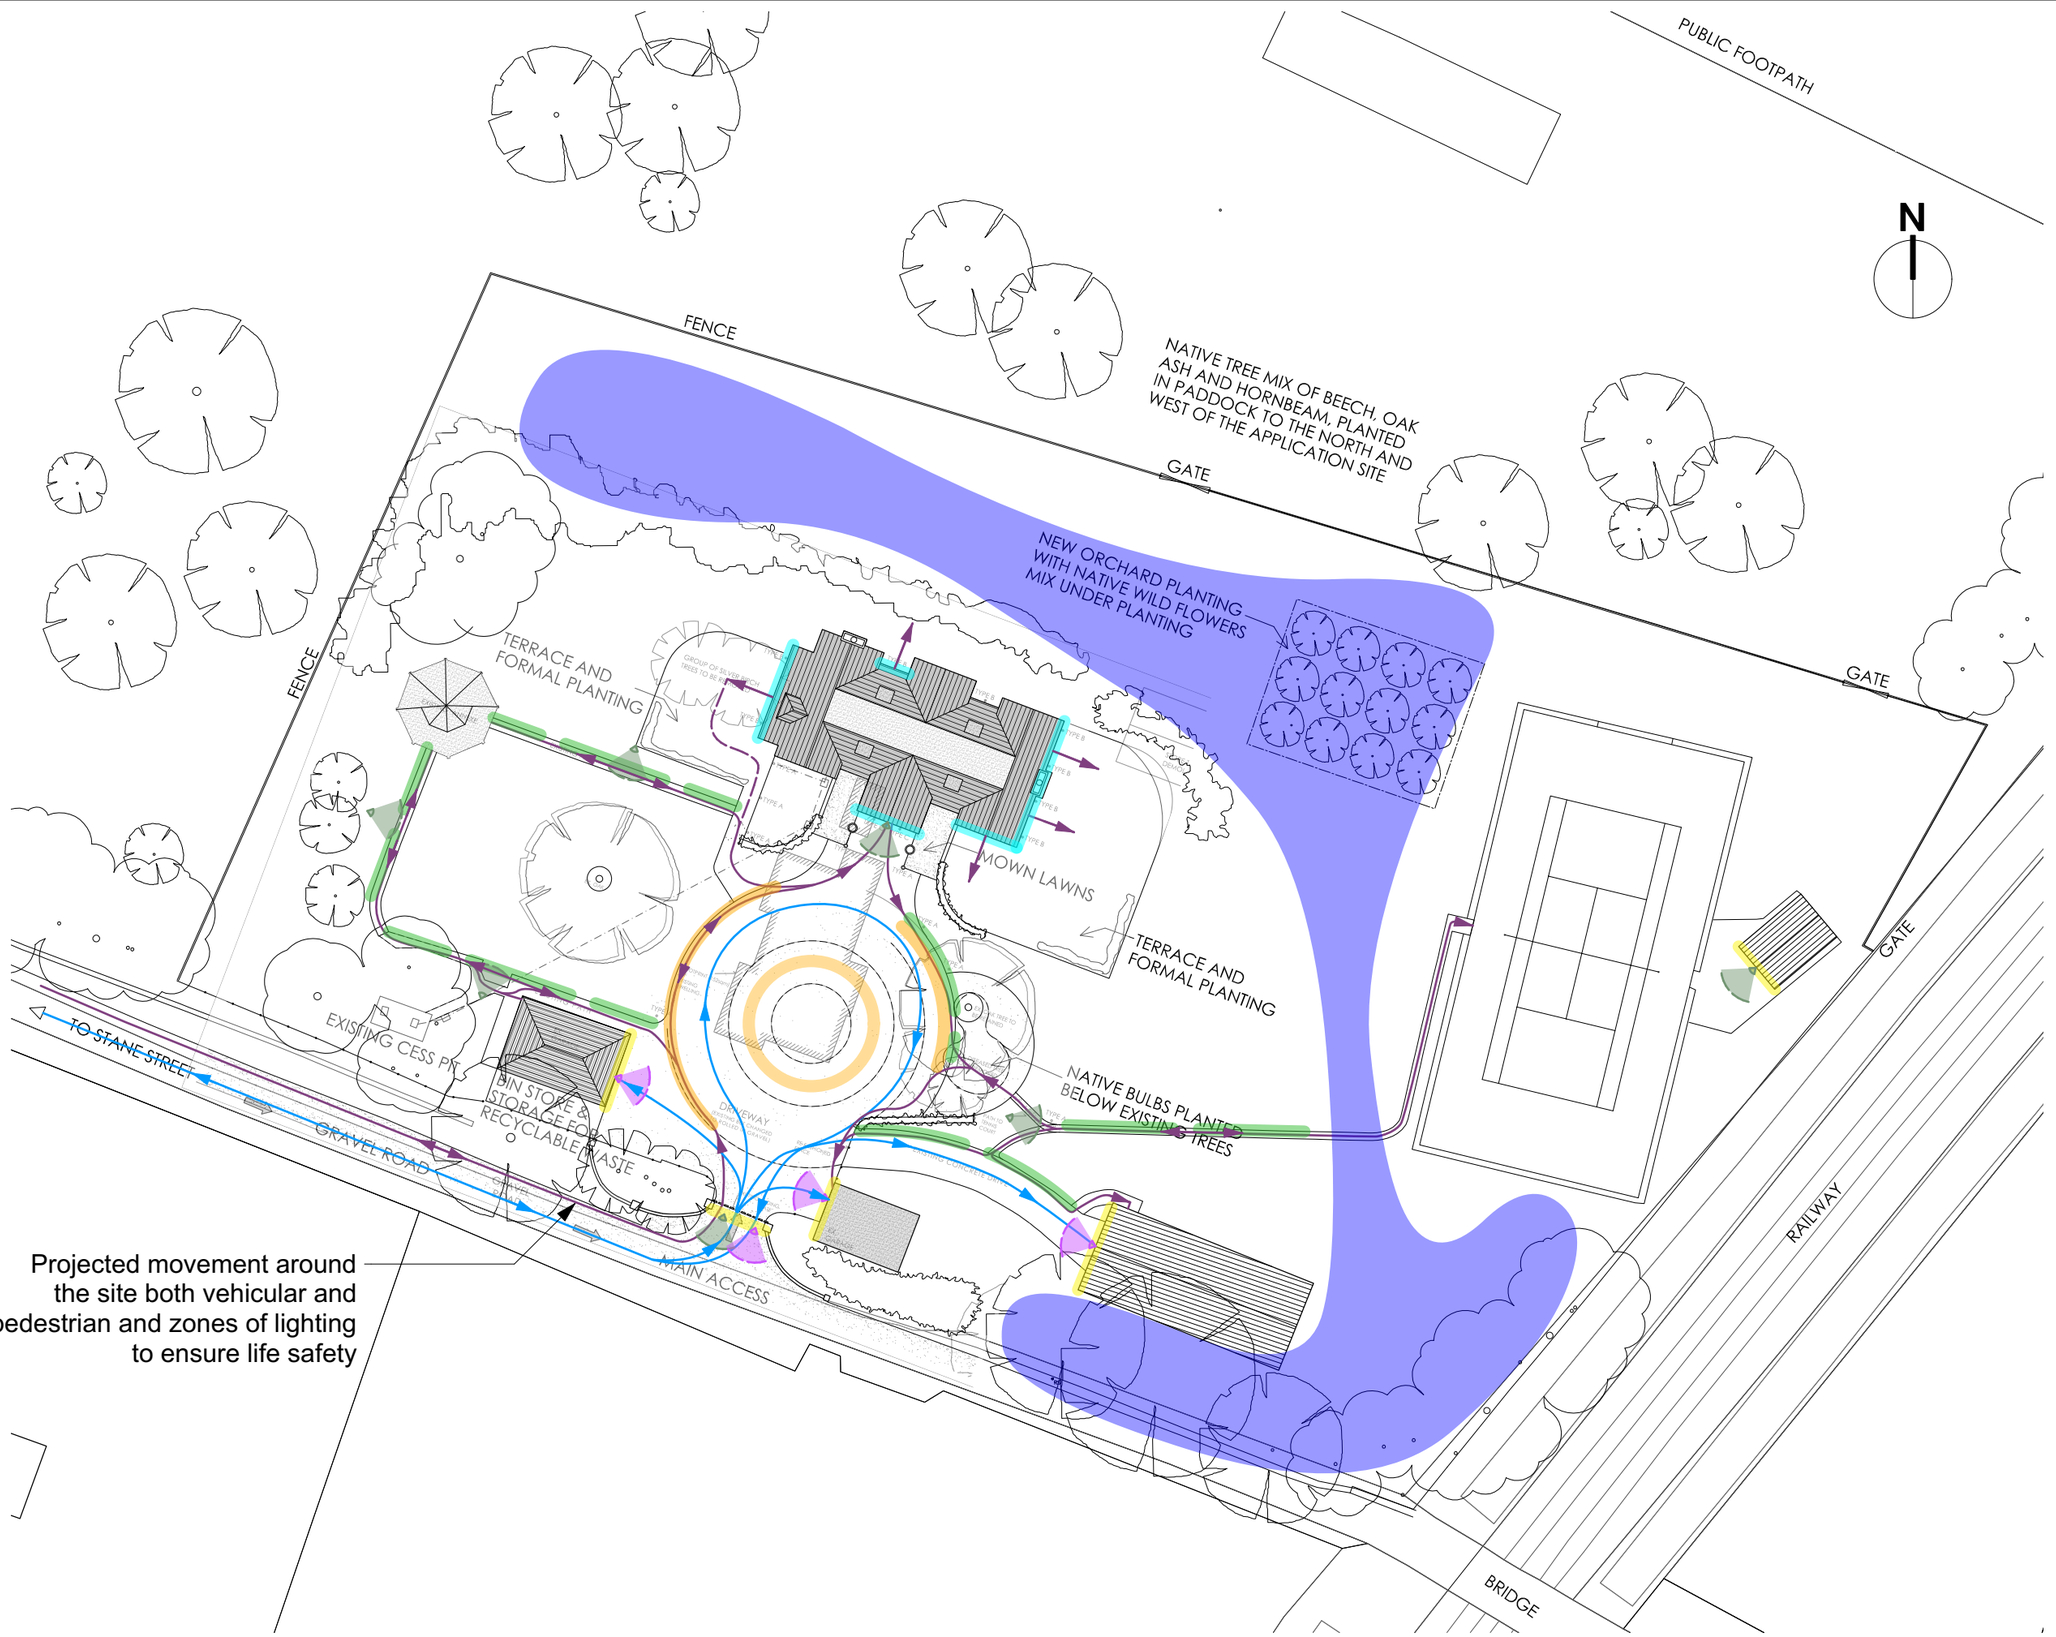


Projected movement around the site both vehicular and pedestrian and zones of lighting to ensure life safety

Existing site with Consented overlaid
1:500 @ A3

Movement Key for site analyses

- Vehicular route

Lighting for car safety

- On road
- Entering garages/ gates etc

- Pedestrian route

Lighting for pedestrian safety

- Along road-side
- Garden paths
- Entering buildings

- Dark zone for bats
- PIR sensor area - cars
- PIR sensor area - pedestrians

Joe Macari

Two Trees, Stane street
North Heath, RH20 1DN

October 2024

Site Movement Analyses

DC/20/0164
PLANNING:
CONDITION 8

studio 22:22 limited

PL-C8-01