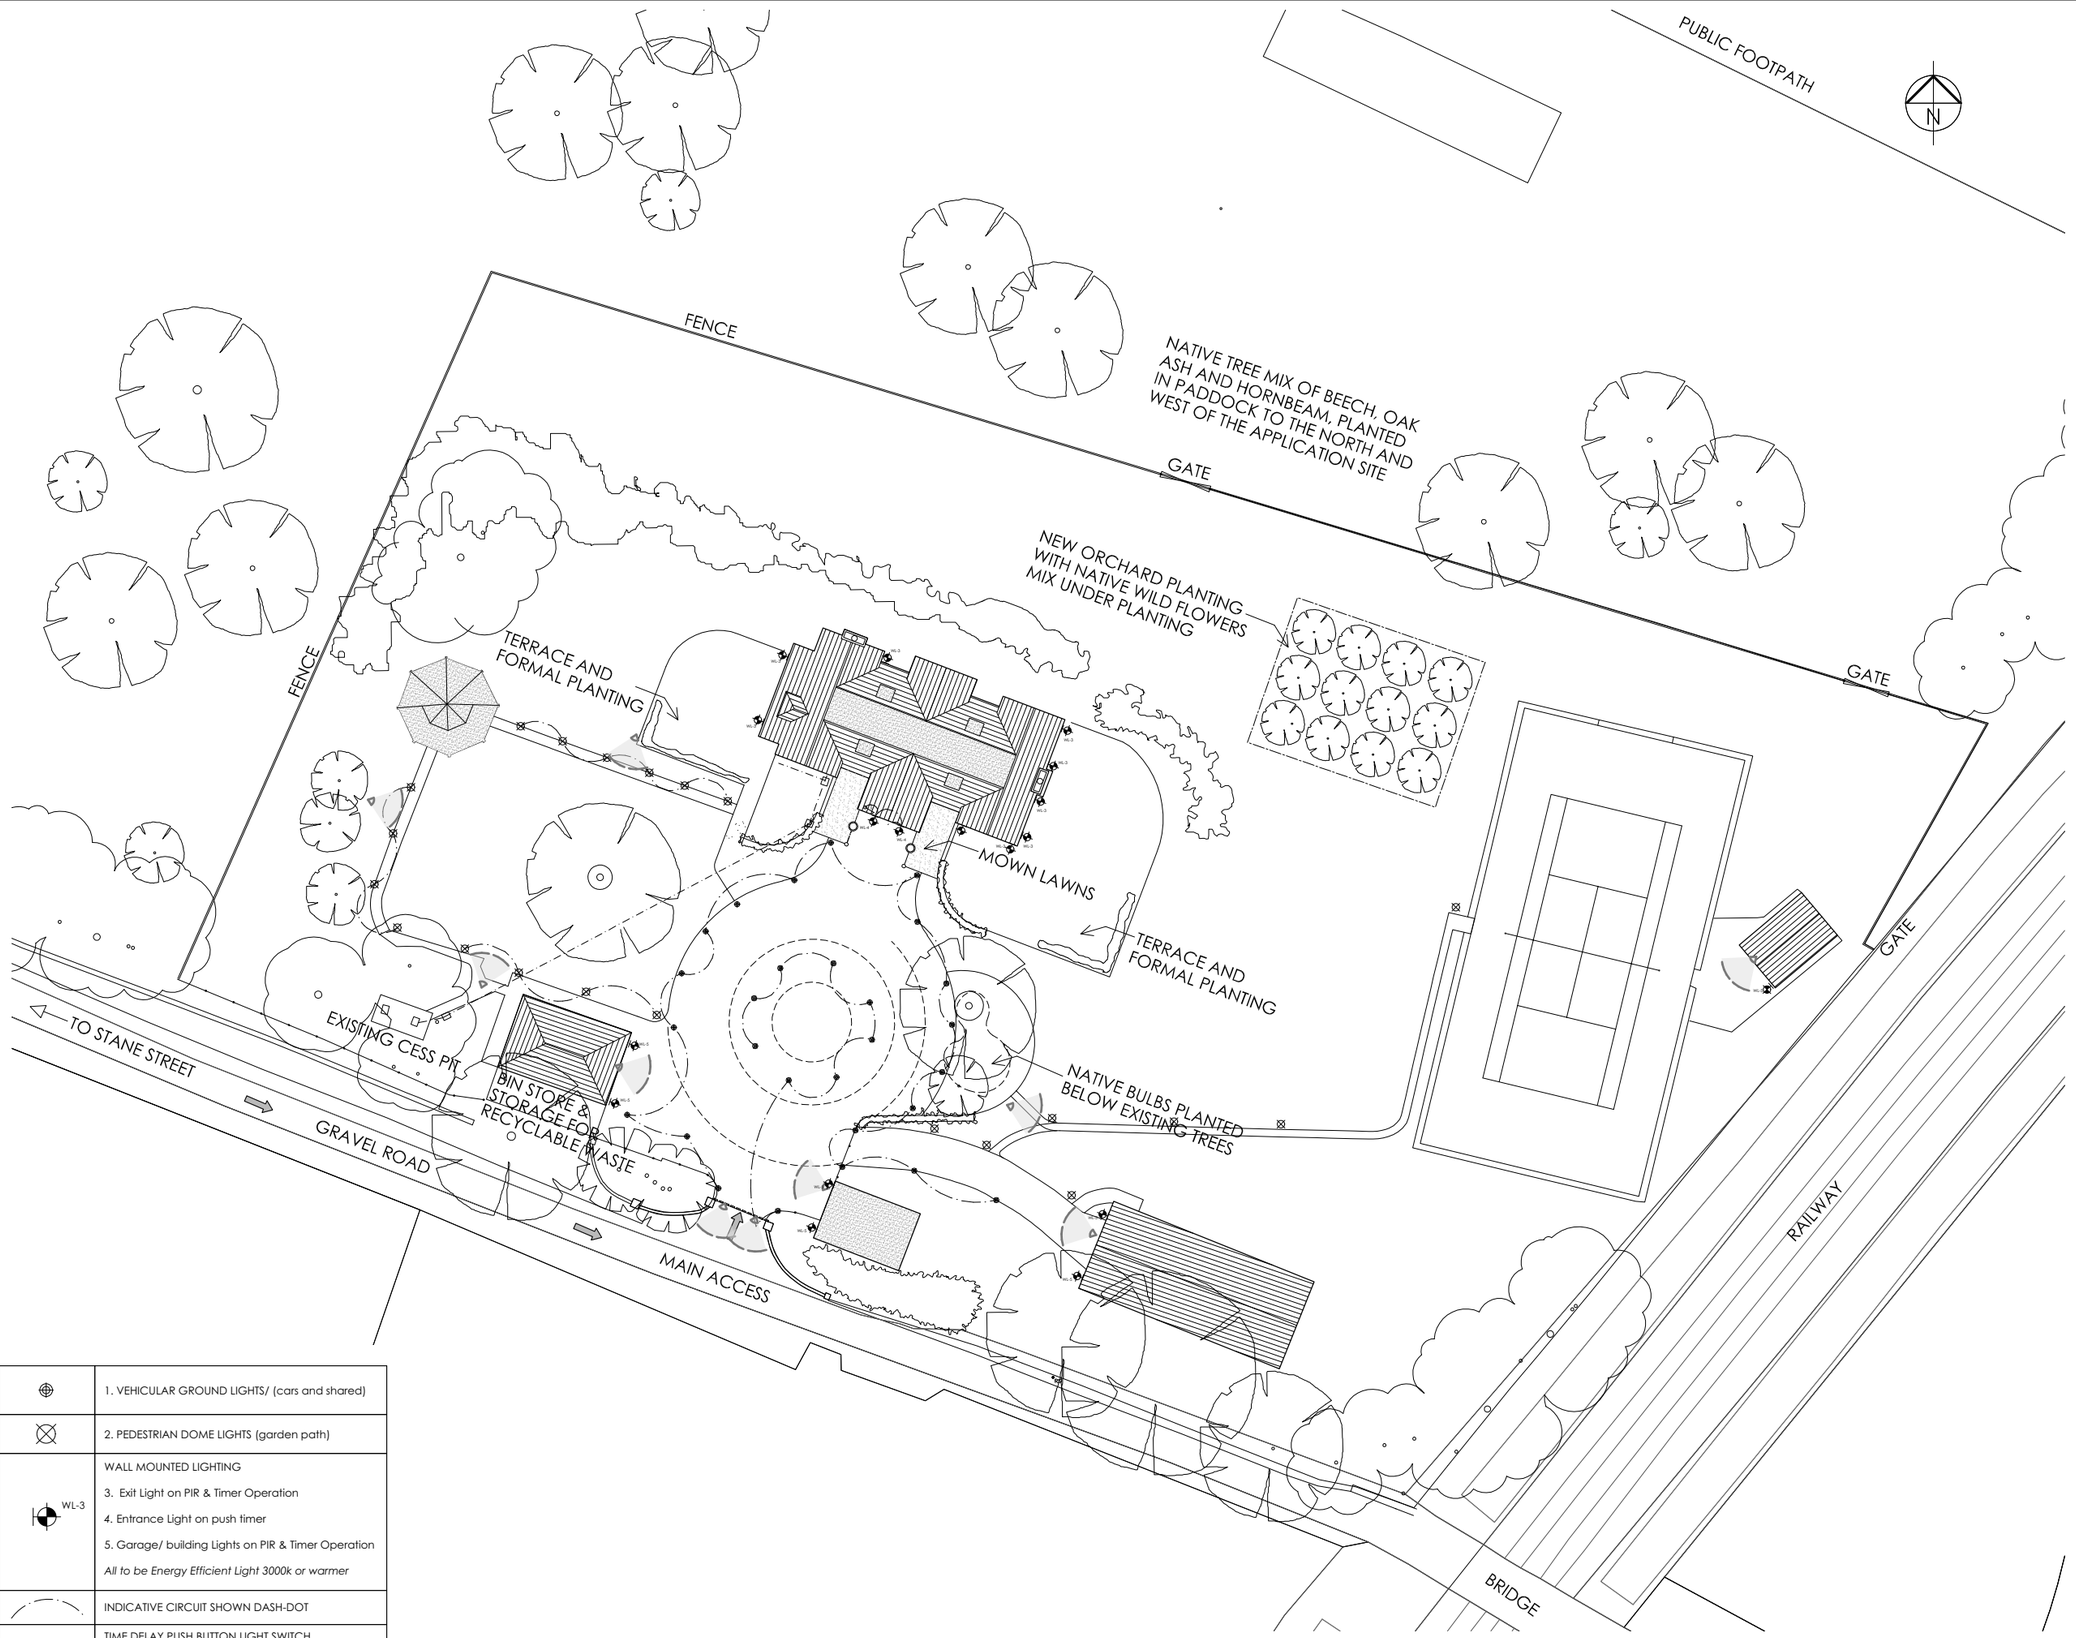


	1. VEHICULAR GROUND LIGHTS/ (cars and shared)
	2. PEDESTRIAN DOME LIGHTS (garden path)
WL-3	WALL MOUNTED LIGHTING 3. Exit Light on PIR & Timer Operation 4. Entrance Light on push timer 5. Garage/ building Lights on PIR & Timer Operation *All to be Energy Efficient Light 3000k or warmer*
	INDICATIVE CIRCUIT SHOWN DASH-DOT
	TIME DELAY PUSH BUTTON LIGHT SWITCH *(Note: Time Delay Light Switches are not compatible with all types of Energy Efficient Lamps)*
	PIR SENSOR TO ACTIVATE LIGHTING CIRCUIT AND TIME OUT

Proposed lighting scheme based on consented
1:500 @ A3

Joe Macari

Two Trees, Stane street
North Heath, RH20 1DN

October 2024

Lighting Types

DC/20/0164
PLANNING:
CONDITION 8

studio 22:22 limited

PL-C8-02