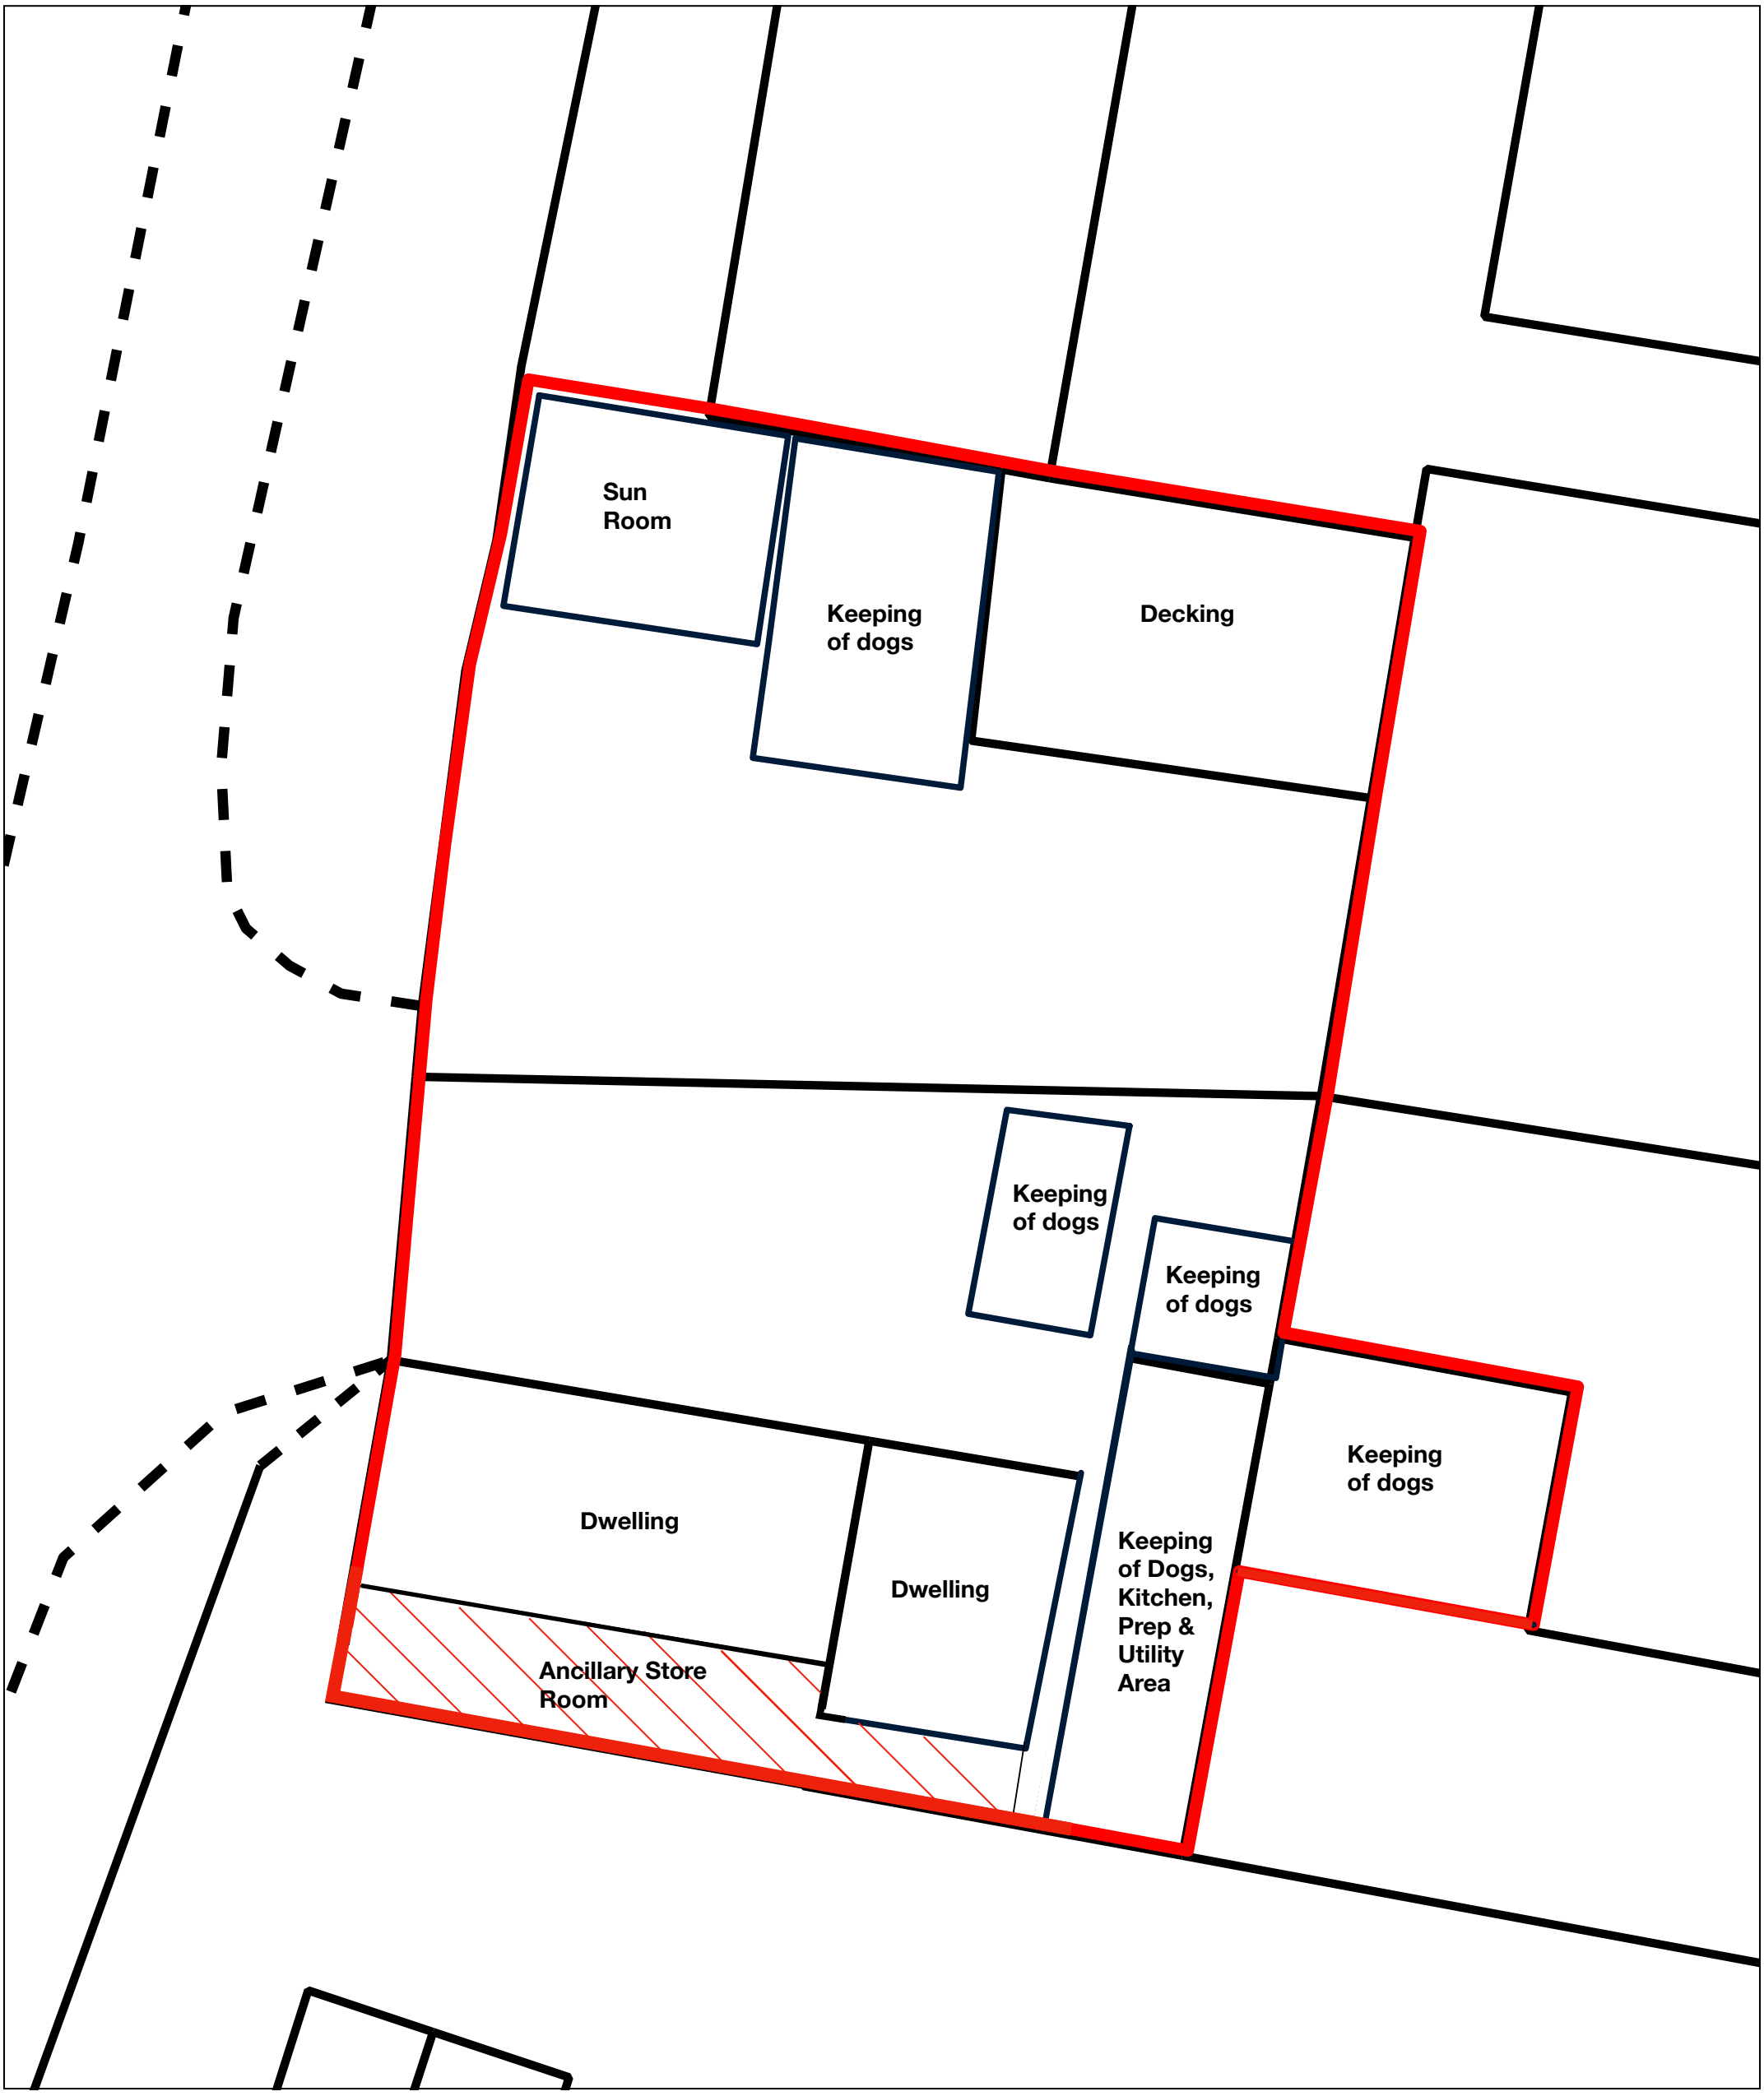


1:100 @ A3

1m 5m 10m

SITE	RICHMOND FARM STABLES, RYE FARM LANE, BARNS GREEN
DRAWING	SITE FLOOR PLAN (AS EXISTING)
DRAWING NO.	260-21-060
SCALE	1:100 @ A3
DATE	10/2024