
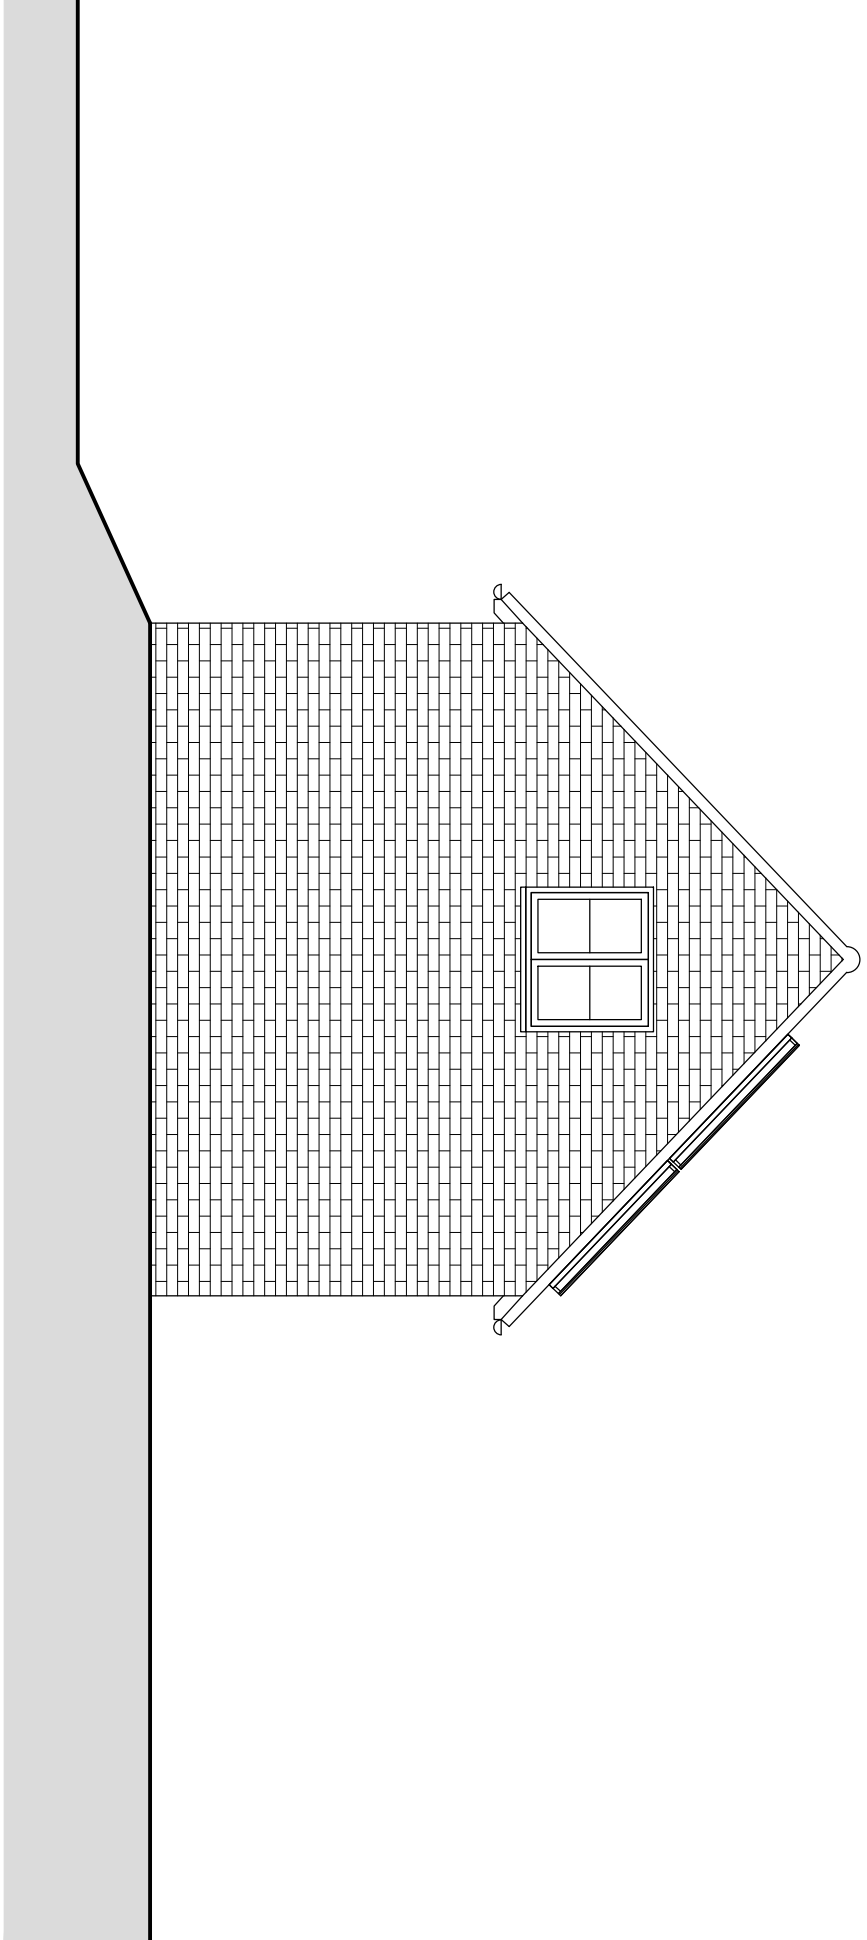
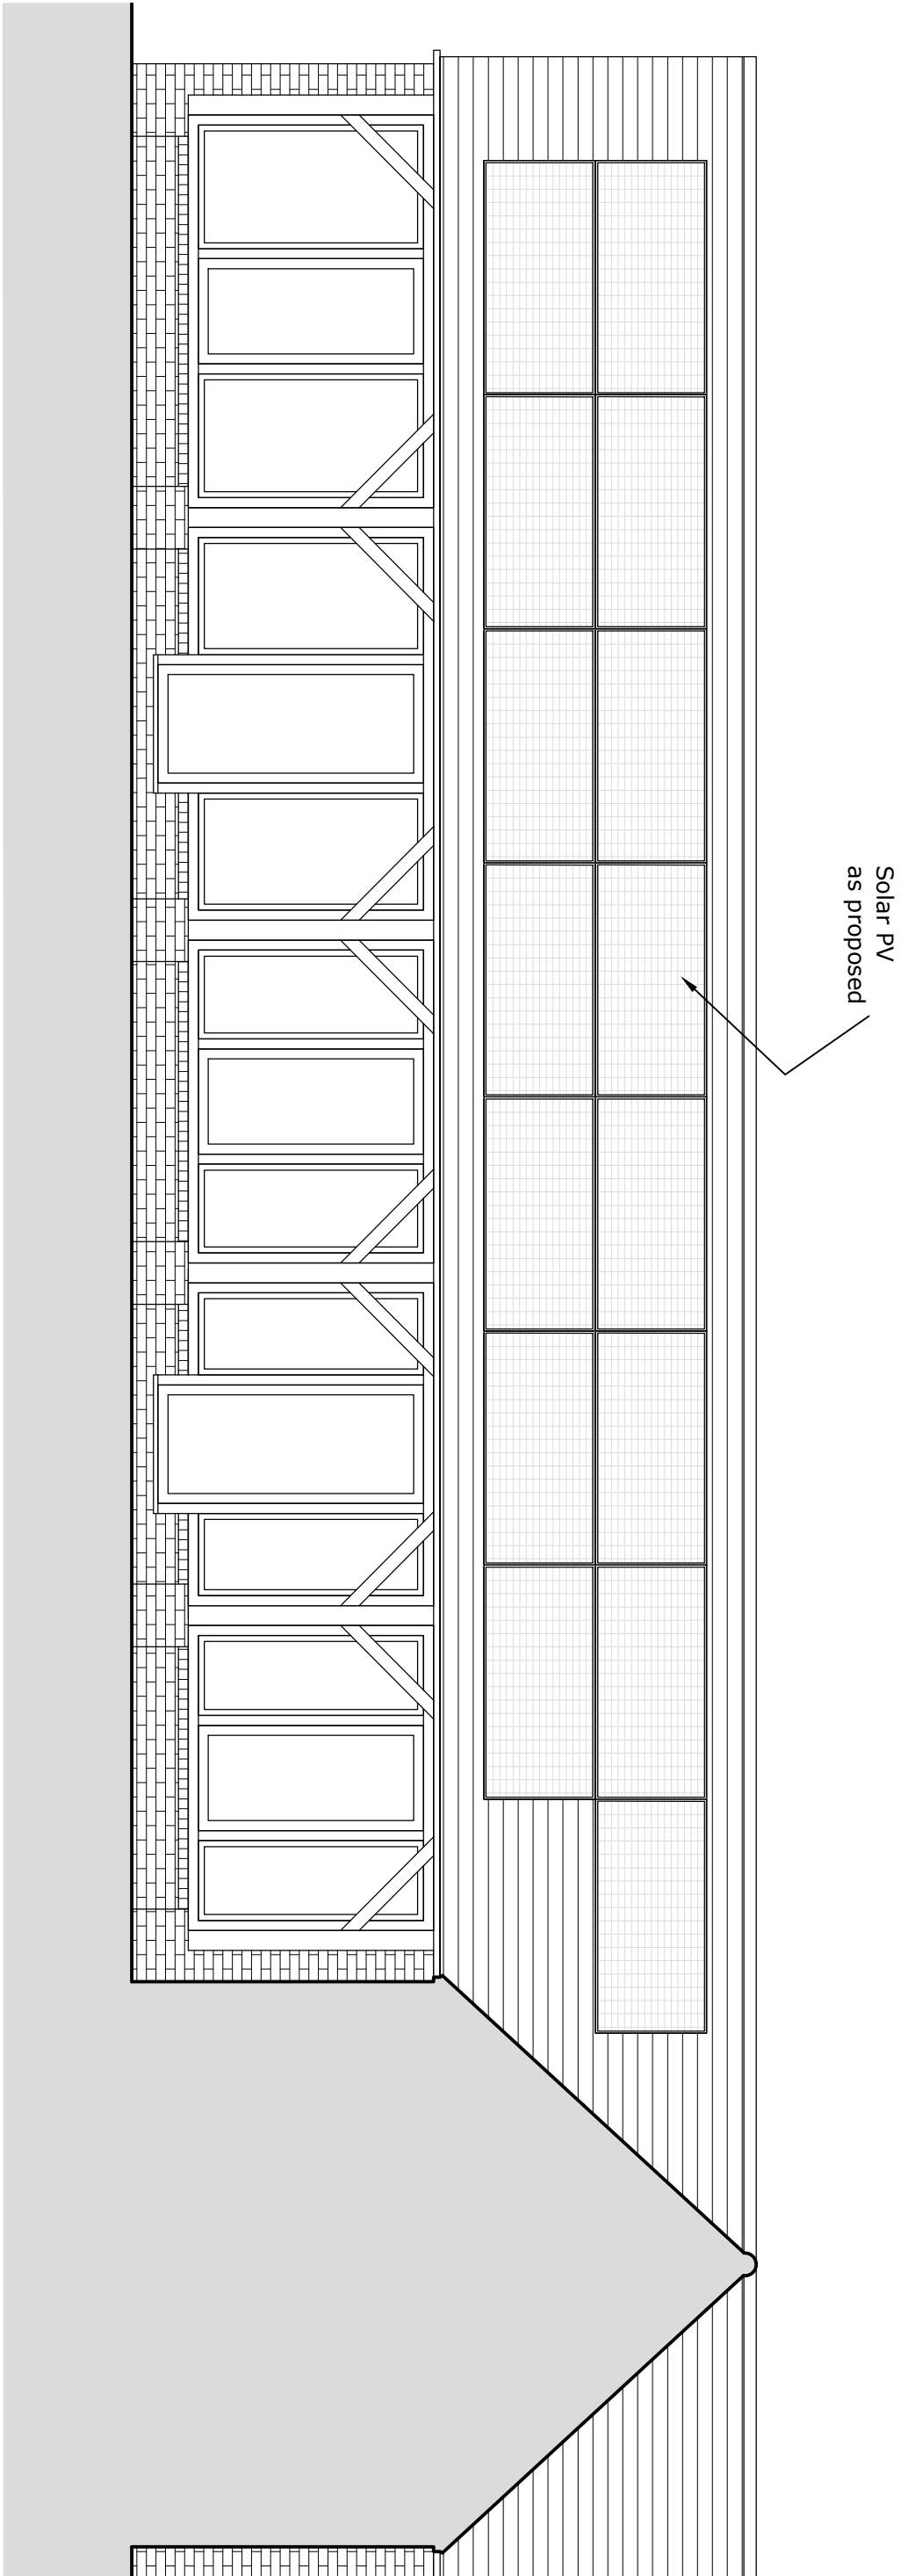
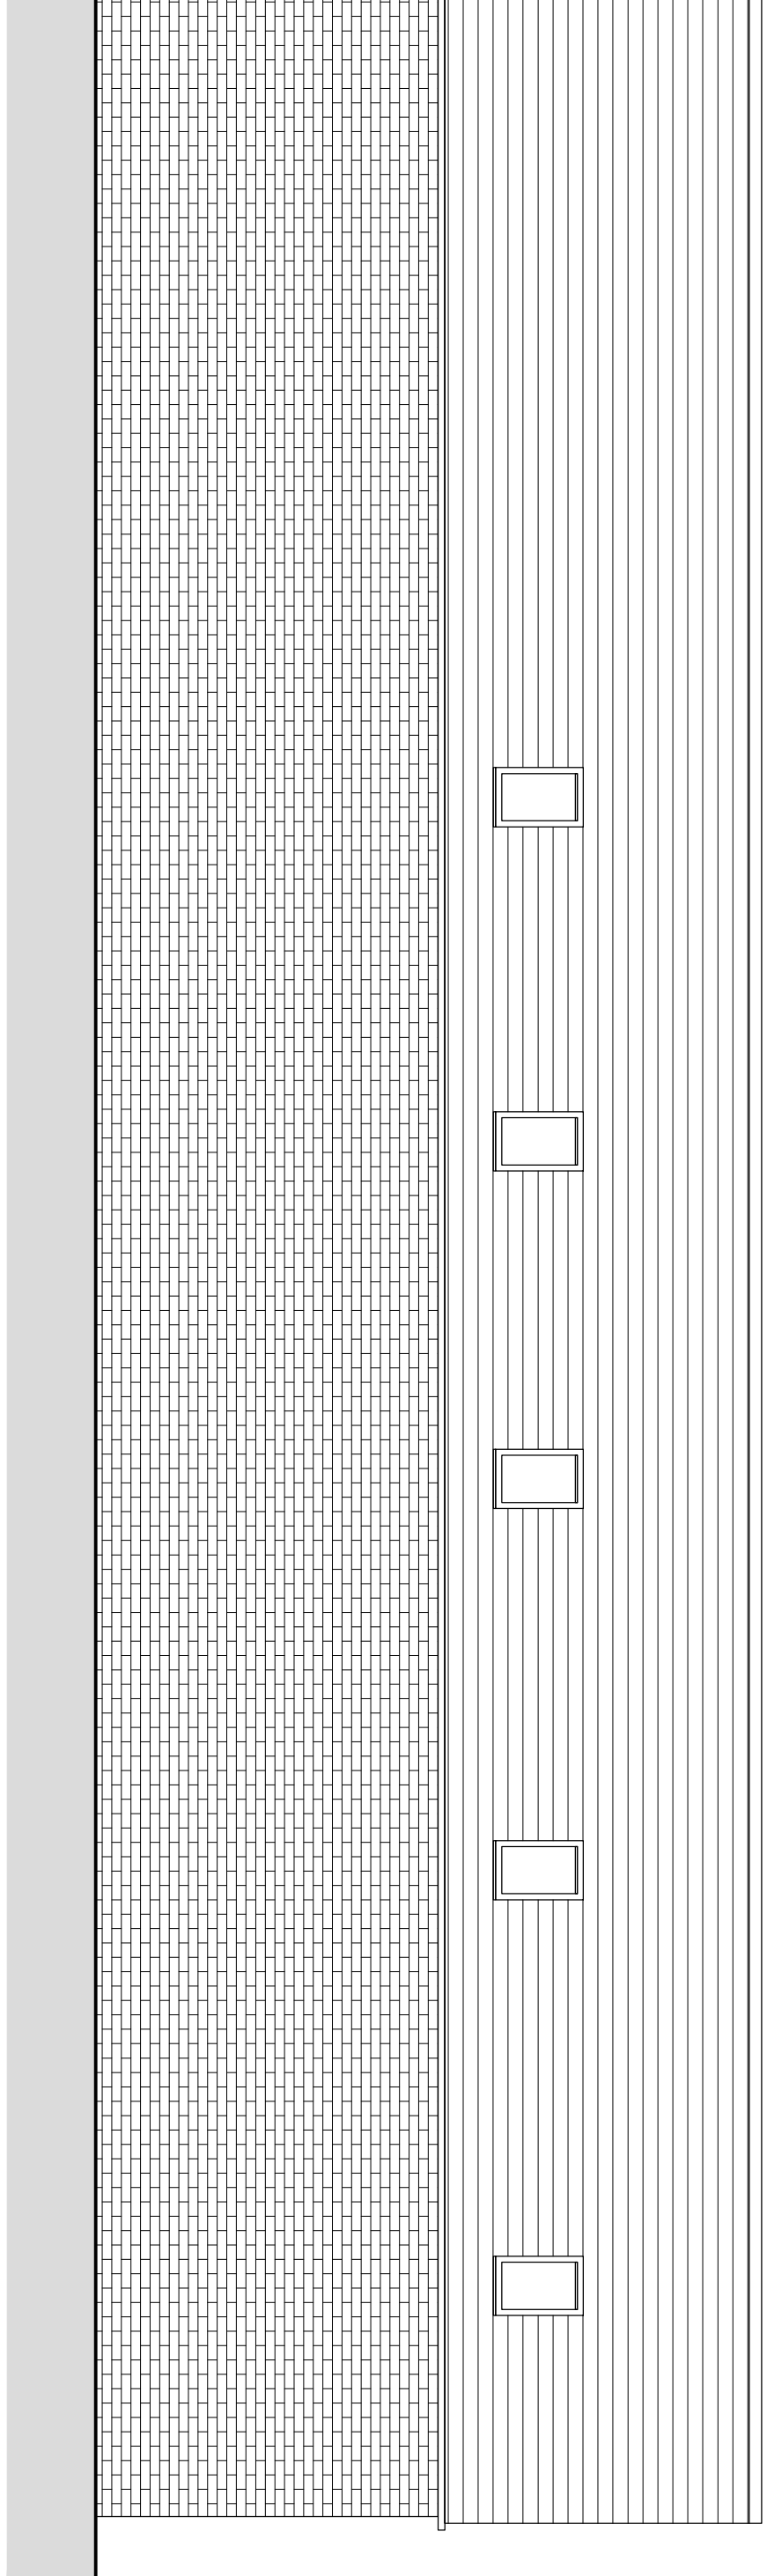


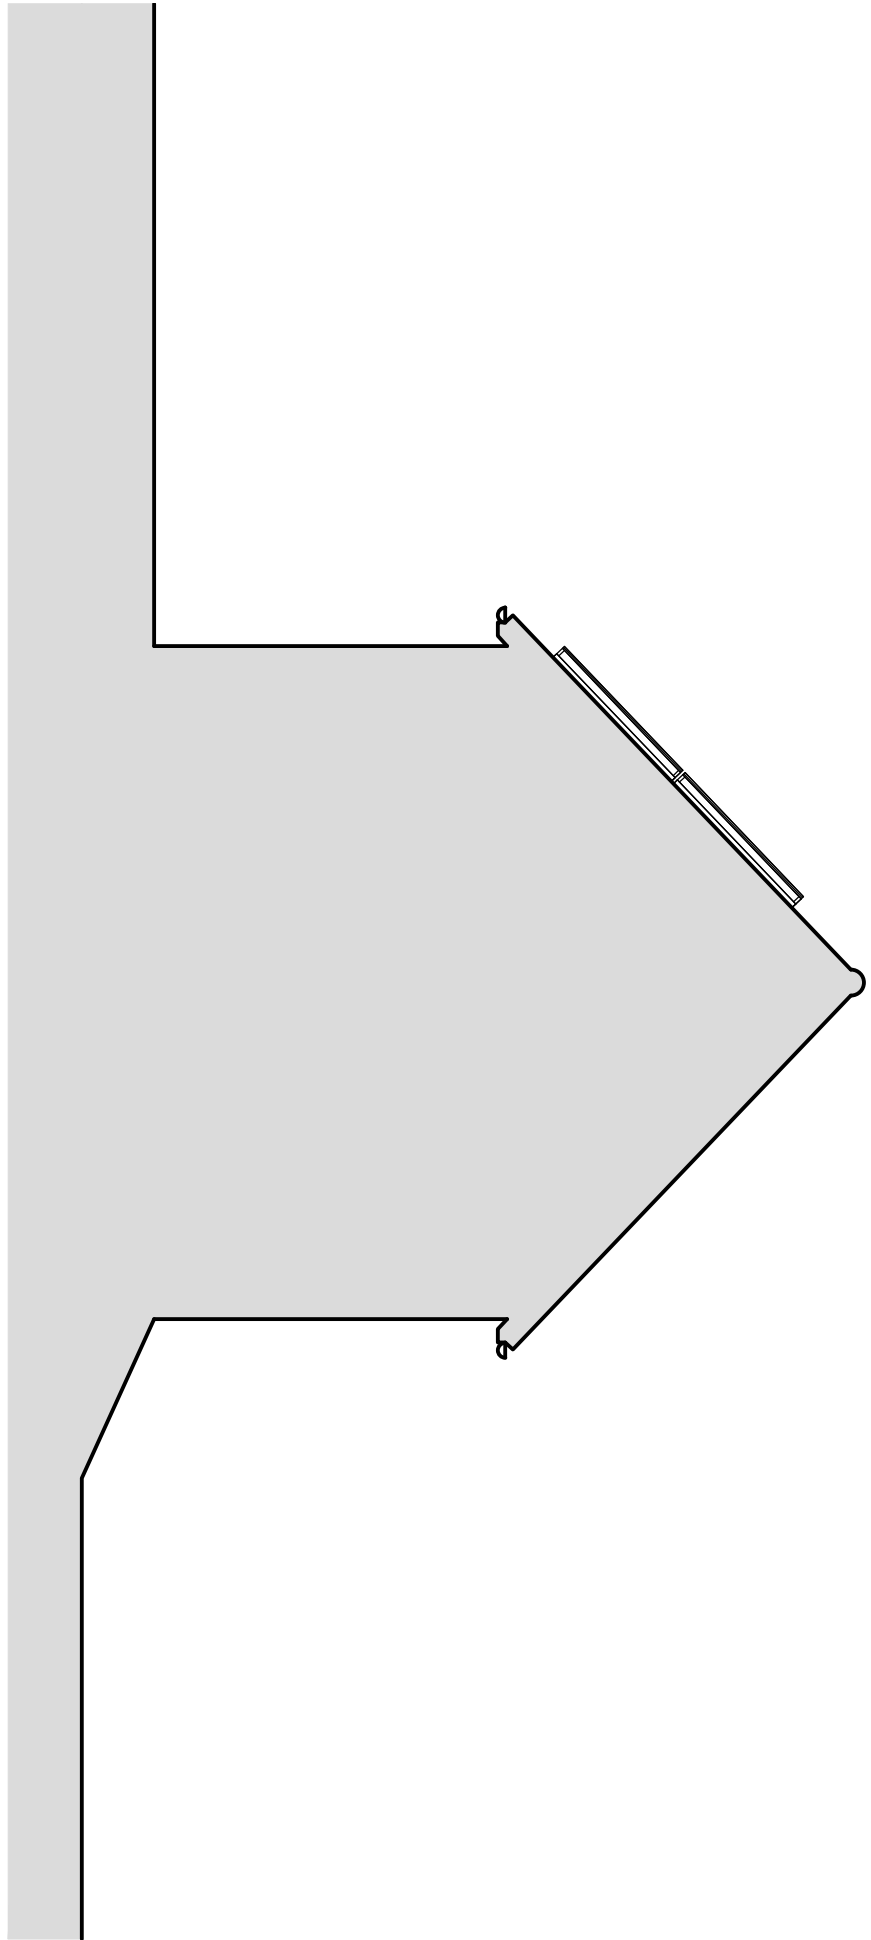

North Elevation as EXISTING 1:50

East Elevation as EXISTING 1:50

South Elevation as EXISTING 1:50

West Elevation as EXISTING 1:50