
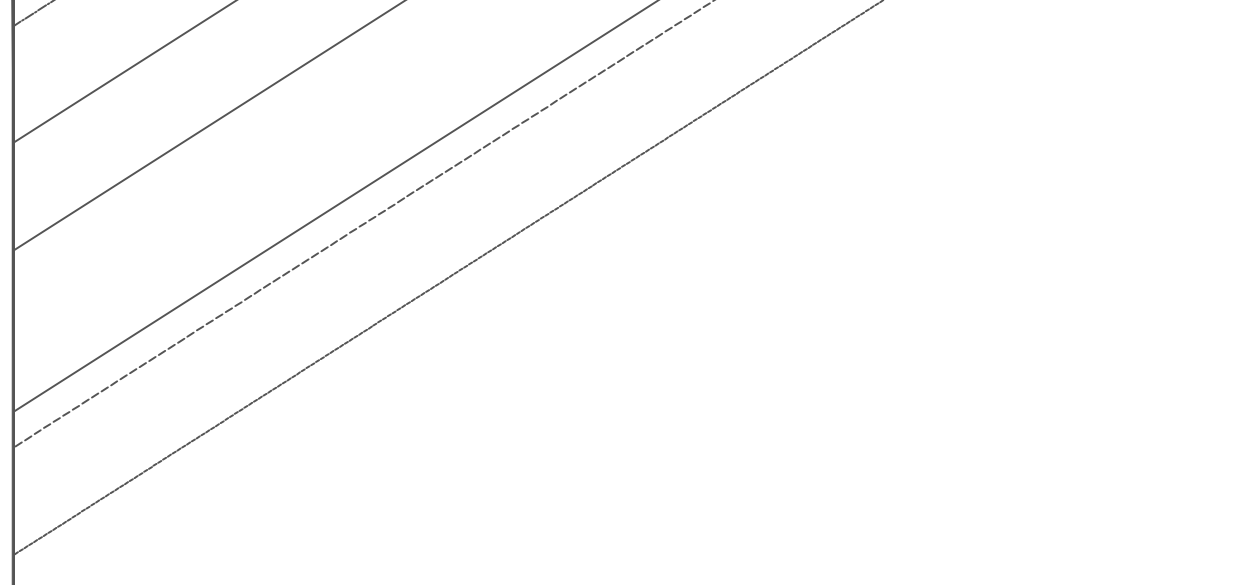


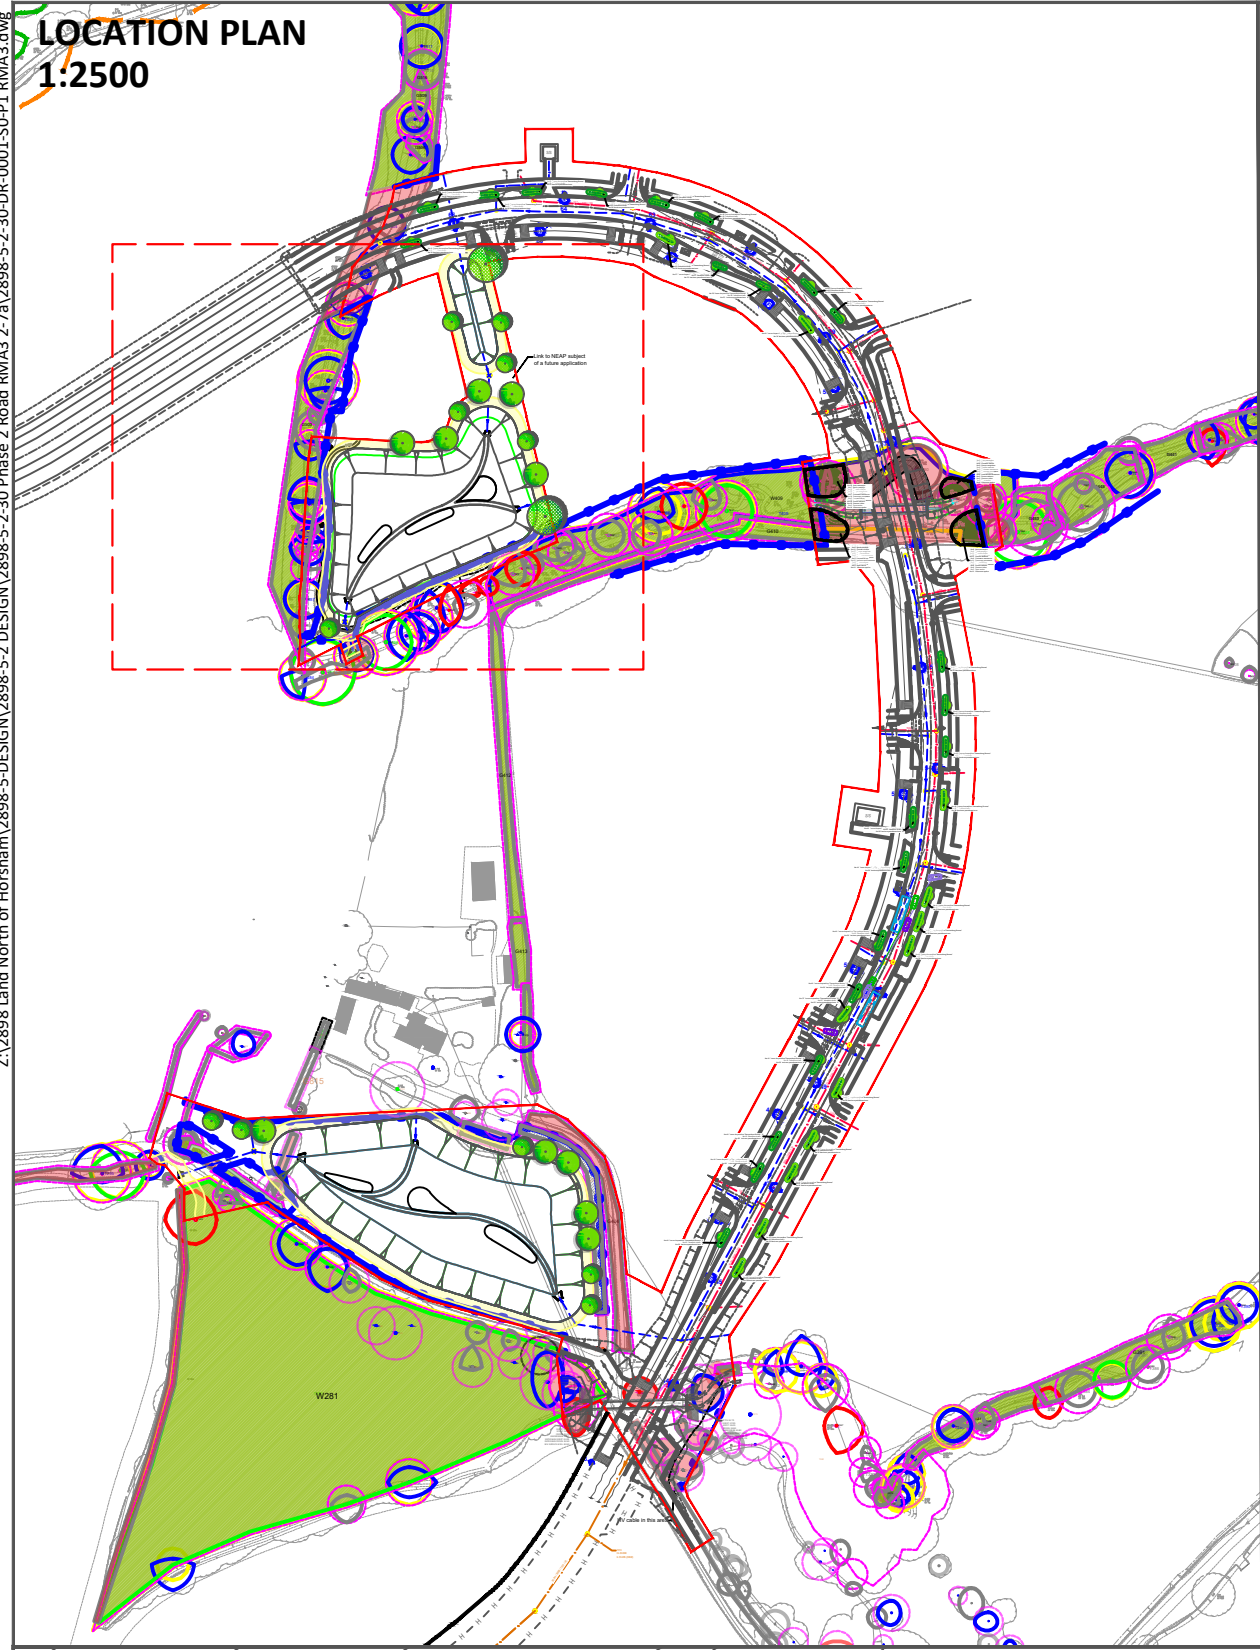

Planting Schedule				
SPECIMENS				
Species	Height	Girth	Specification	No.
Acer campestre	400-450cm	16-18cm	Extra Heavy Standard: 5 brks: 3x: RB: Clear Stem min. 200cm	5
Acer platanoides 'Columnare'	450-625cm	16-18cm	Extra Heavy Standard: 3x: RB: Clear Stem min. 200cm	17
Acer platanoides 'Crimson Sentry'	450-625cm	16-18cm	Extra Heavy Standard: 3x: RB: Clear Stem min. 200cm	2
Betula albosinensis 'Fascination'	400-450cm	16-18cm	Extra Heavy Standard: 3x: RB: Clear Stem min. 200cm	7
Carpinus betulus	450-500cm	18-20cm	Extra Heavy Standard: 3x: RB: Clear Stem min. 200cm	2
Corylus colurna	400-450cm	16-18cm	Extra Heavy Standard: 3x: RB: Clear Stem min. 200cm	3
Malus 'Evereste'	400-450cm	16-18cm	Extra Heavy Standard: 3x: RB: Clear Stem min. 200cm	4
Malus 'Rudolph'	400-450cm	16-18cm	Extra Heavy Standard: 3x: RB: Clear Stem min. 200cm	4
Prunus avium 'Plena'	400-450cm	16-18cm	Extra Heavy Standard: 3x: RB: Clear Stem min. 200cm	3
Quercus robur	400-450cm	16-18cm	Extra Heavy Standard: 3x: RB: Clear Stem min. 200cm	2
Sorbus aucuparia 'Streetwise'	400-450cm	16-18cm	Extra Heavy Standard: 3x: RB: Clear Stem min. 200cm	8

WOODLAND MIX				
Species	Height	Pot Size	Specification	Density No.
Acer campestre	40-60cm	T :1+1 :BR		1/m ² 31
Betula pendula	40-60cm	T :1+1 :BR		1/m ² 22
Clematis vitalba	0.5L	Several shoots: 2 breaks		1/m ² 42
Cornus sanguinea	40-60cm	Br:1+1 :2 brks :BR		1/m ² 62
Corylus avellana	40-60cm	Br :1+1 :BR		1/m ² 42
Crataegus monogyna	40-60cm	Br :1+1 :BR		1/m ² 22
Euonymus europaeus	40-60cm	Br :1+1 :3 brks :BR		1/m ² 42
Ilex aquifolium	40-60cm	2L	LeLa:1+1 :2 brks :C	1/m ² 11
Lonicera periclymenum	20-30cm	2L	Bushey: 2 breaks	1/m ² 42
Prunus spinosa	40-60cm	T :1+1 :1/3 brks :BR		1/m ² 31
Quercus robur	40-60cm	T :1+1 :BR		1/m ² 31
Rosa canina	40-60cm	Br :1+1 :2 brks :BR		1/m ² 11
Viburnum opulus	40-60cm	Br :1+1 :2 brks :BR		1/m ² 42

MARGINAL AQUATICS				
Species	Pot Size	Specification		No.
Caltha palustris	50cc min.	Plug: Established Root min. 2-3 Months: Sept to April planting: British Native-origin: C		95
Carex riparia	50cc min.	Plug: Established Root min. 2-3 Months: Sept to April planting: British Native-origin: C		95
Iris pseudacorus		Clump: 3 buds: min. 1 Year: British Native-origin: B		22
Lythrum salicaria		Clump: 3 buds: min. 1 Year: British Native-origin: B		95
Mentha aquatica	50cc min.	Plug: Established Root min. 2-3 Months: Sept to April planting: British Native-origin: C		77

BULBS			
Species	Specification	Density	No.
Crocus chrysanthus 'Zwanenburg Bronze'	Grade 5/7	0.3Ctr	1354
Galanthus nivalis	Grade 5/6 in the Green: B	0.3Ctr	1354
Narcissus pseudonarcissus	Grade 6/+ Topsize	0.3Ctr	1186

PLANTING NOTES


All plants:
Tree and plant stock to be procured as per the Landscape Specification. All plant materials to be planted at the density and quantities shown.

Trees: Tree planting principles should be followed as set out in drawings 2898-5-5-VEG-0001-0003 Typical Tree Planting Details.

Hedge/row: Hedge planting to be supported using canes and protected using Green Tech Tree-bio Biodegradable Spiral Guard, 60cmx38mm, or similar approved. Bark mulch to be overlaid across planting area 75mm deep extending to 0.5m beyond planting.

Root barriers: To be placed where trees are located within 5m from hard surfaces, drainage and services.

Plant stock for use in the ancient woodland buffer planting is to be locally sourced as per Natural England guidance

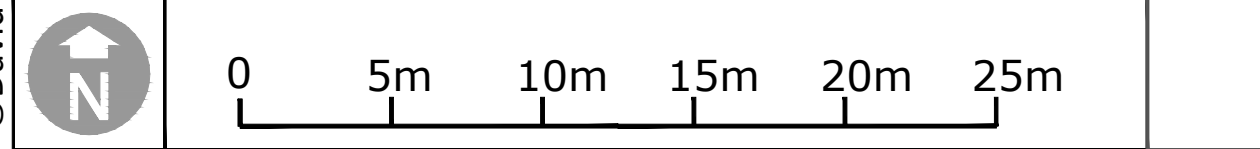

Key

- RMA3 BOUNDARY
- EXISTING TREES AND VEGETATION
RETAINED TREES AND HEDGEROWS TO BE REVIEWED BY ARBORICULTURAL CONSULTANT
- ROOT PROTECTION AREA (RPA)
WHERE HARD SURFACES ARE PROPOSED WITHIN AN RPA MITIGATION SYSTEMS MAY BE REQUIRED SUCH AS A CELLULAR CONFINEMENT SYSTEM. REFER TO ARBORICULTURAL CONSULTANT'S REPORT
- TREES AND VEGETATION SCHEDULED FOR REMOVAL
- PROPOSED TREES
- SUDS BASIN
- AMENITY GRASS
EMORSGATE EG1 GENERAL PURPOSE – MEADOW GRASS MIXTURE SOWN AT 5G/M2
- SPECIES RICH WETLAND MEADOW
EMORSGATE EM8 – MEADOW MIXTURE FOR WETLANDS. SOWING RATE 4g/m2
- MEADOW GRASS
EMORSGATE: EM3 SPECIAL GENERAL PURPOSE MEADOW MIXTURE, SOWN AT 4G/M2
- BULB PLANTING
- MARGINAL AQUATIC PLANTING
- WOODLAND PLANTING
- LOW FLOW CHANNEL
REFER TO GLANVILLE DRAWINGS X-PH2-RMA2-DRAIN – 2025.08.20
- BREEDON GRAVEL PATH
REFER TO DIA DETAIL 2898-5-5-SUR-0002 SELF BINDING GRAVEL
- BENCH
CHESHUNT TIMBER SEAT BY FURNITUBES ON BREEDON GRAVEL BASE
REFER TO DIA DETAIL 2898-5-5-FRN-0001
- PICNIC TABLE AND BENCHES
- ROOT BARRIER
GREEN-TECH ROOT BARRIER 360, 650MM DEEP, OR SIMILAR APPROVED

Drawing Revision

Rev.	Date	Description	Drawn	Checked
P1	17/03/2026	First draft issued to client.	AnB	PG
P2	25/03/2026	Amends to path and trees	AnB	PG
P3	08/04/2026	Amends to path and trees	AnB	PG
P4	04/08/2026	Amends to trees	AnB	PG
P5	17/08/2026	Amends to tree and bulb planting	AnB	PG
P6	25/09/2026	Woodland added	AnB	PG
P7	28/09/2026	Woodland amended	AnB	PG

Status

PLANNING

DAVID JARVIS ASSOCIATES

DAVID JARVIS ASSOCIATES LIMITED
1 Tenyson Street Swindon Wiltshire SN1 5DT
t: 01793 612173
e: mail@davidjarvis.biz
w: www.davidjarvis.biz

Client

LEGAL AND GENERAL (STRATEGIC LAND NORTH HORSHAM) LIMITED

Project

LAND NORTH OF HORSHAM (RMA3) - PHASE 2 ROAD

Drawing Title

PLANTING PROPOSALS (1 OF 7)

Scale	Sheet Size	Date Plotted
1:250	A1	28/09/2026

Client Ref.	Drawing Ref.	Drawing No.	Version
-	2898-5-2-17-	DR-2002	S5-P7