

APPLICATION BOUNDARY


1. 1200mm HIGH PRE-STRESSED CONCRETE PANELS
2. INSULATED COMPOSITE CLADDING PANELS FINISHED IN 14 C 39 - HOLLYBRUSH GREEN TO THE WALLS AND ROOF
3. 4m HIGH GALVANISED STEEL ROLLER SHUTTER FINISHED IN GREY - RAL 7016
4. GALVANISED STEEL DOUBLE DOOR FINISHED IN GREY - RAL 7016

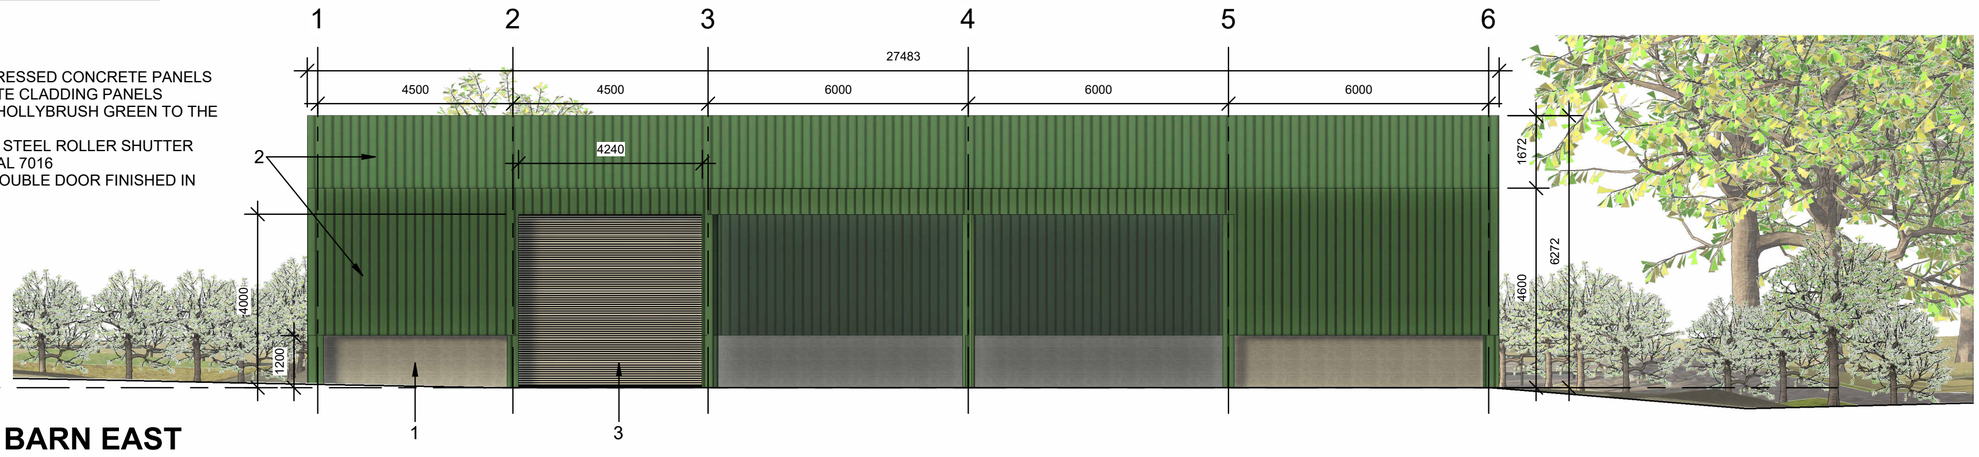


1 BARN EAST
1 : 100

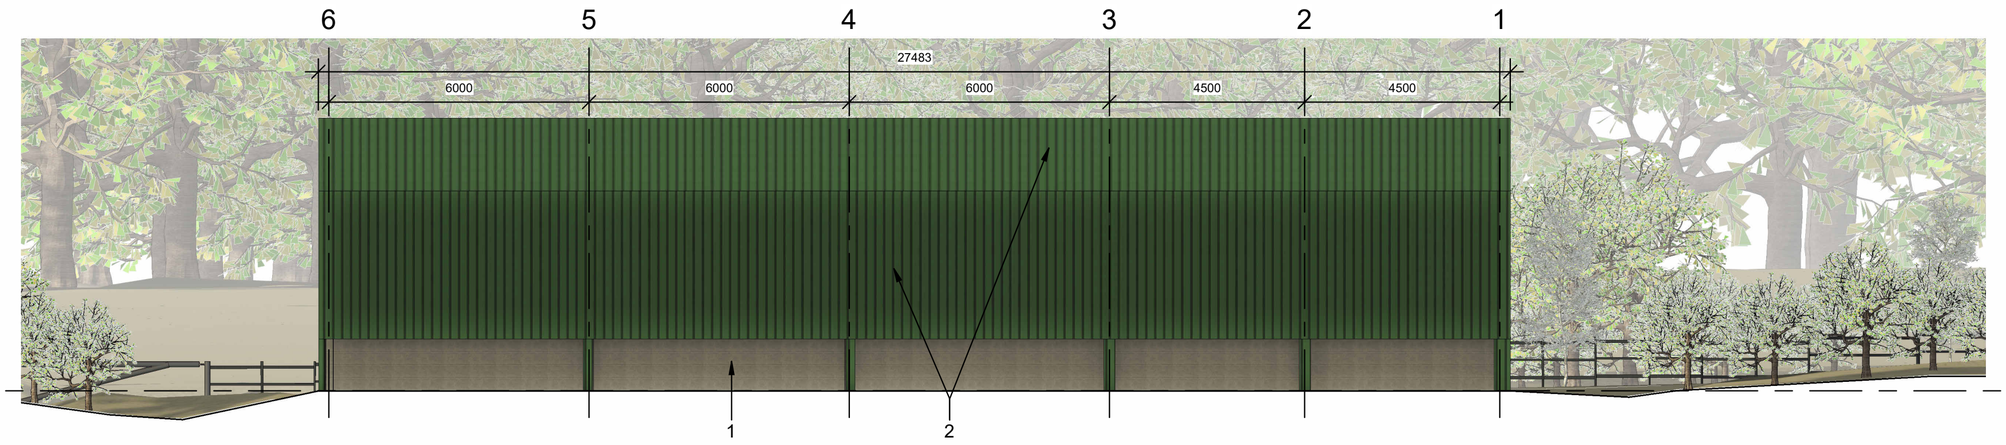

2 BARN WEST
1 : 100

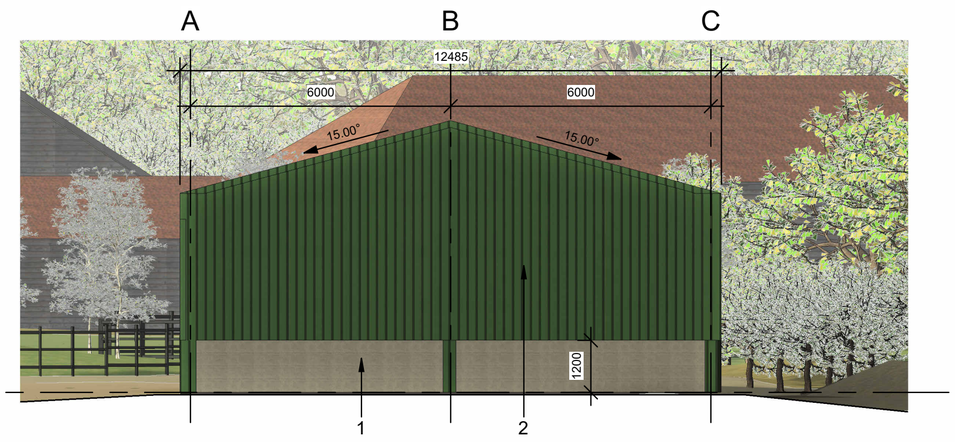


3 BARN NORTH
1 : 100

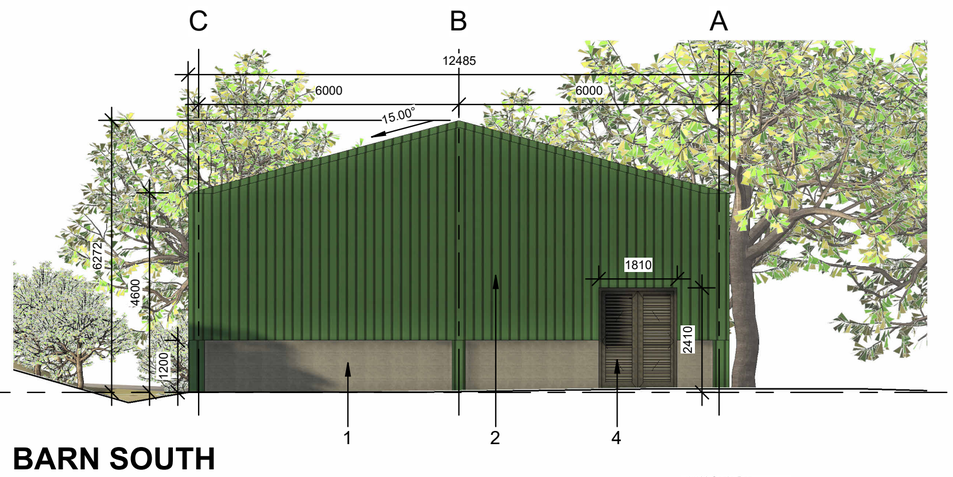

4 BARN SOUTH
1 : 100

1:100 Scale Bar
0 1 2 3 4 5 6 7 8 9 10 m

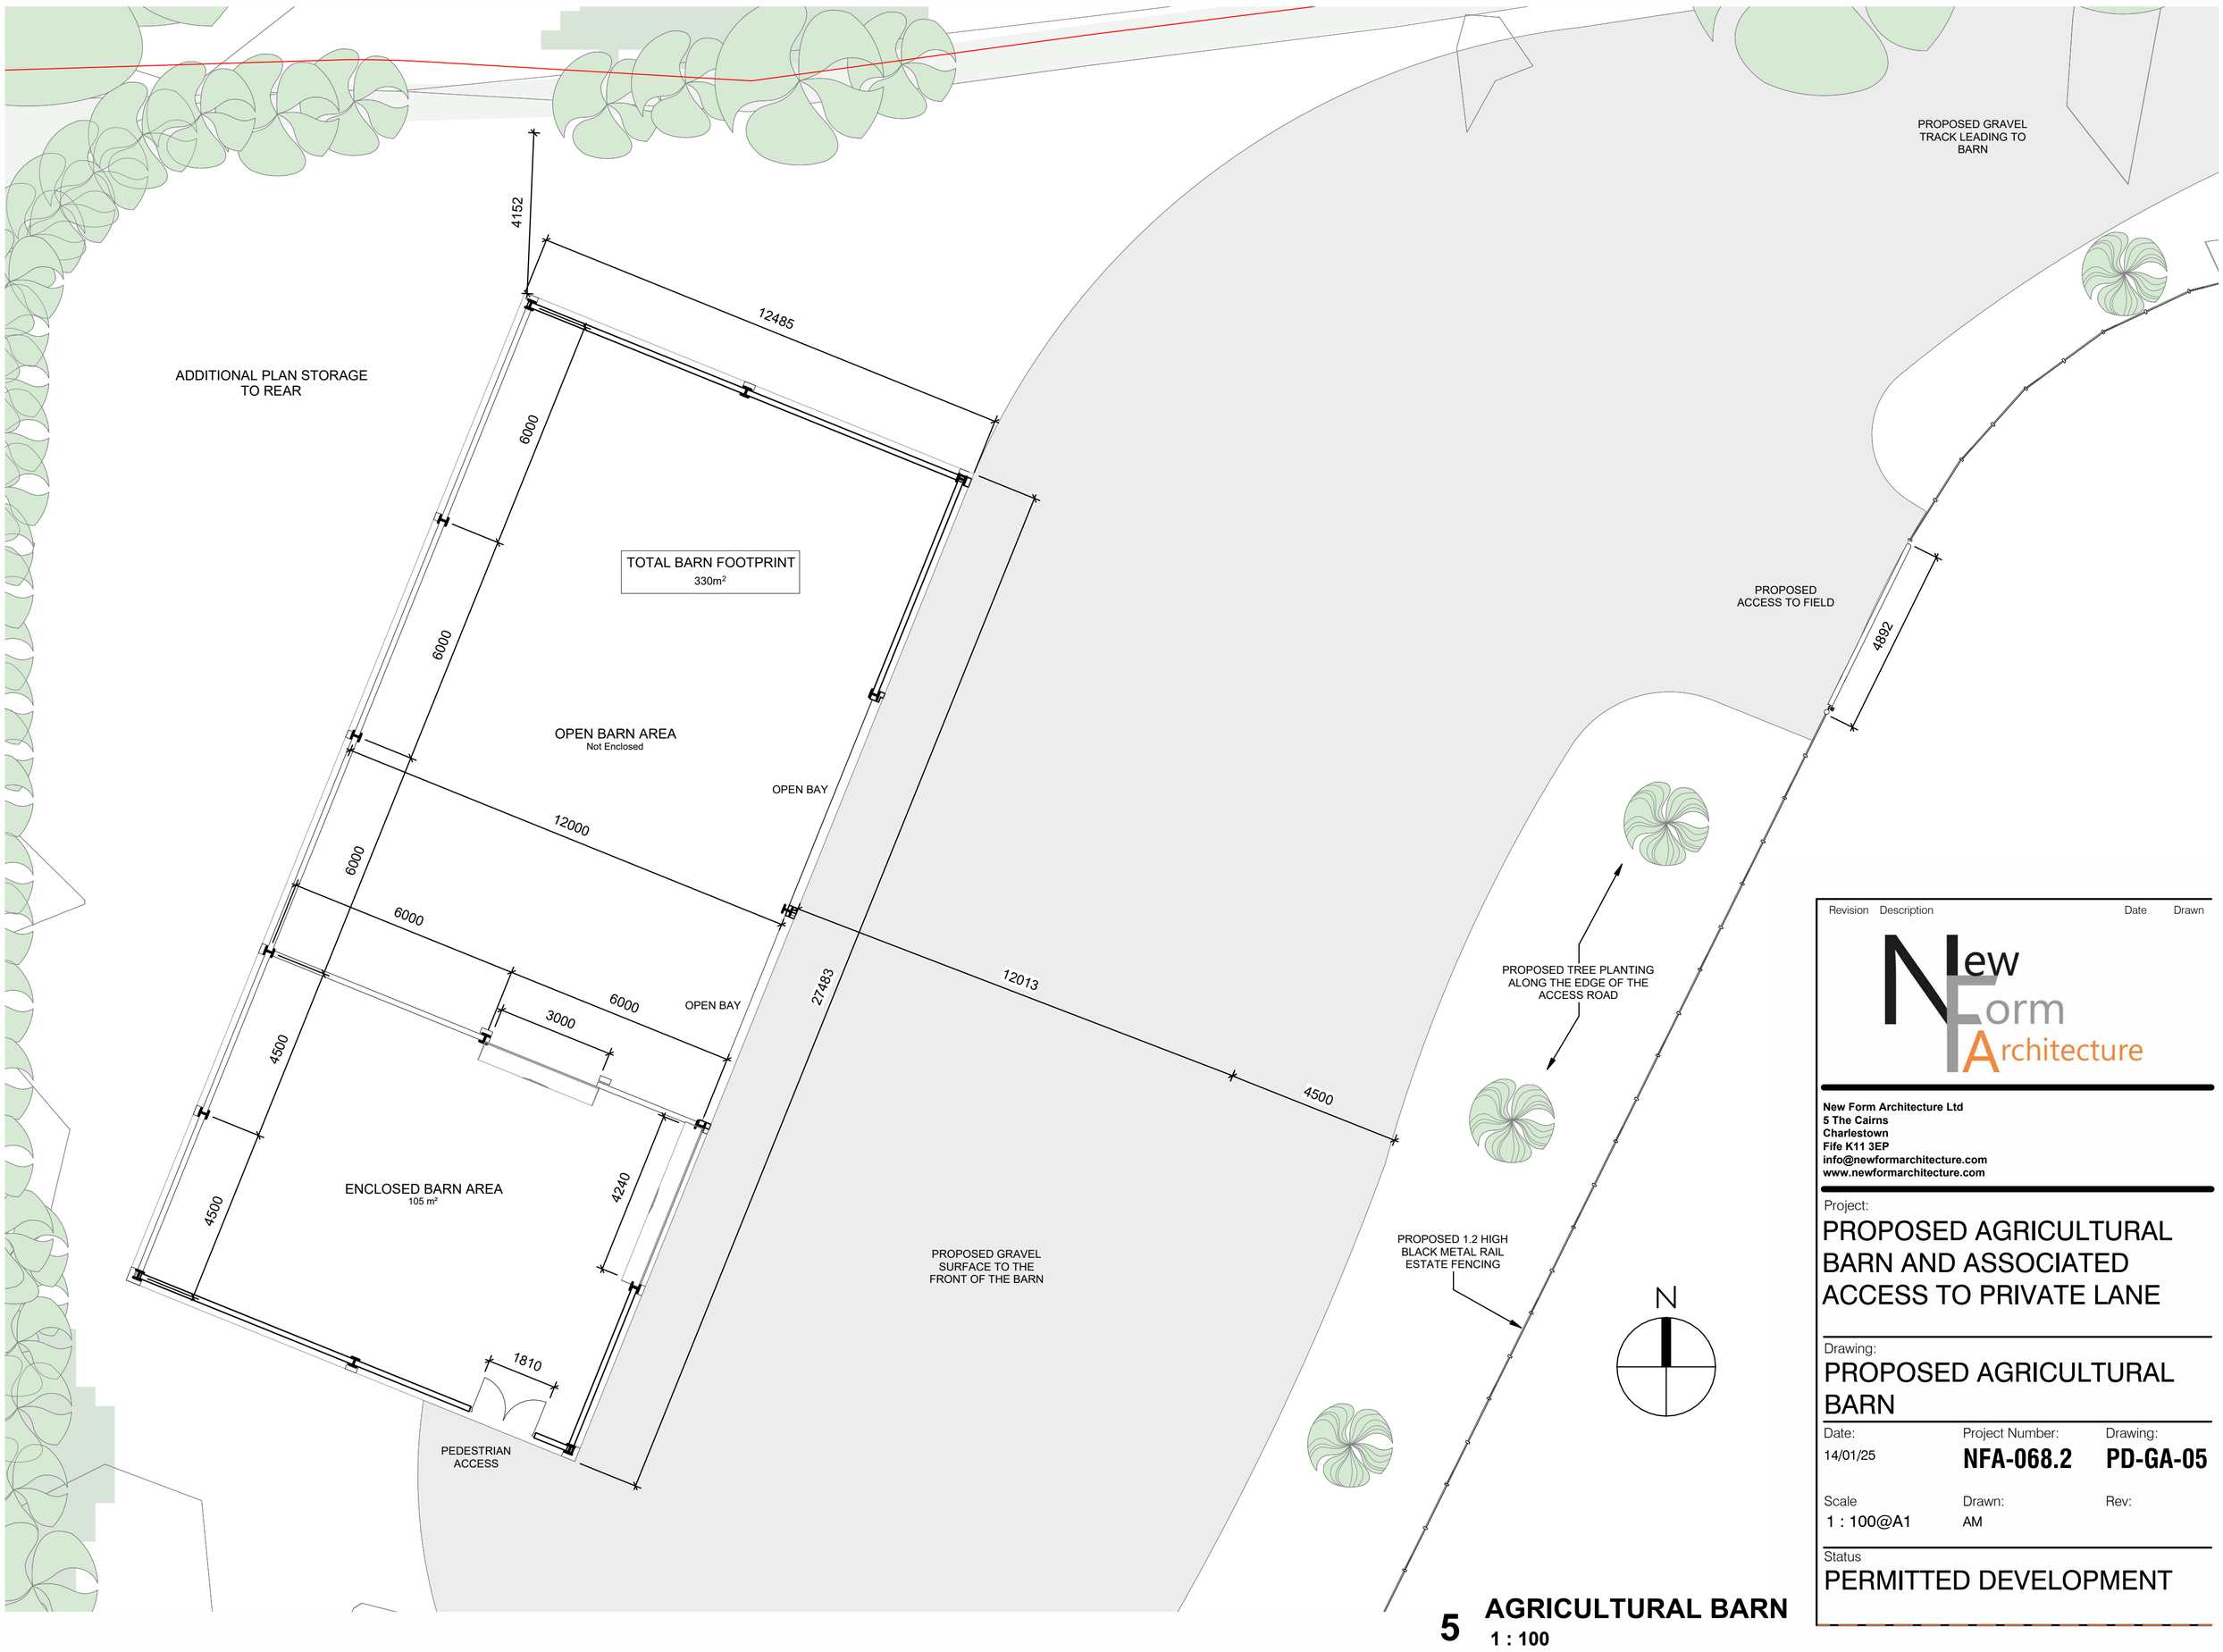

5 AGRICULTURAL BARN
1 : 100

Revision	Description	Date	Drawn

New Form Architecture Ltd
5 The Cairns
Charlestown
Fife K11 3EP
info@newformarchitecture.com
www.newformarchitecture.com

Project:
PROPOSED AGRICULTURAL BARN AND ASSOCIATED ACCESS TO PRIVATE LANE

Drawing:
PROPOSED AGRICULTURAL BARN

Date:	Project Number:	Drawing:
14/01/25	**NFA-068.2**	**PD-GA-05**
Scale	Drawn:	Rev:
1 : 100@A1	AM	

Status
PERMITTED DEVELOPMENT