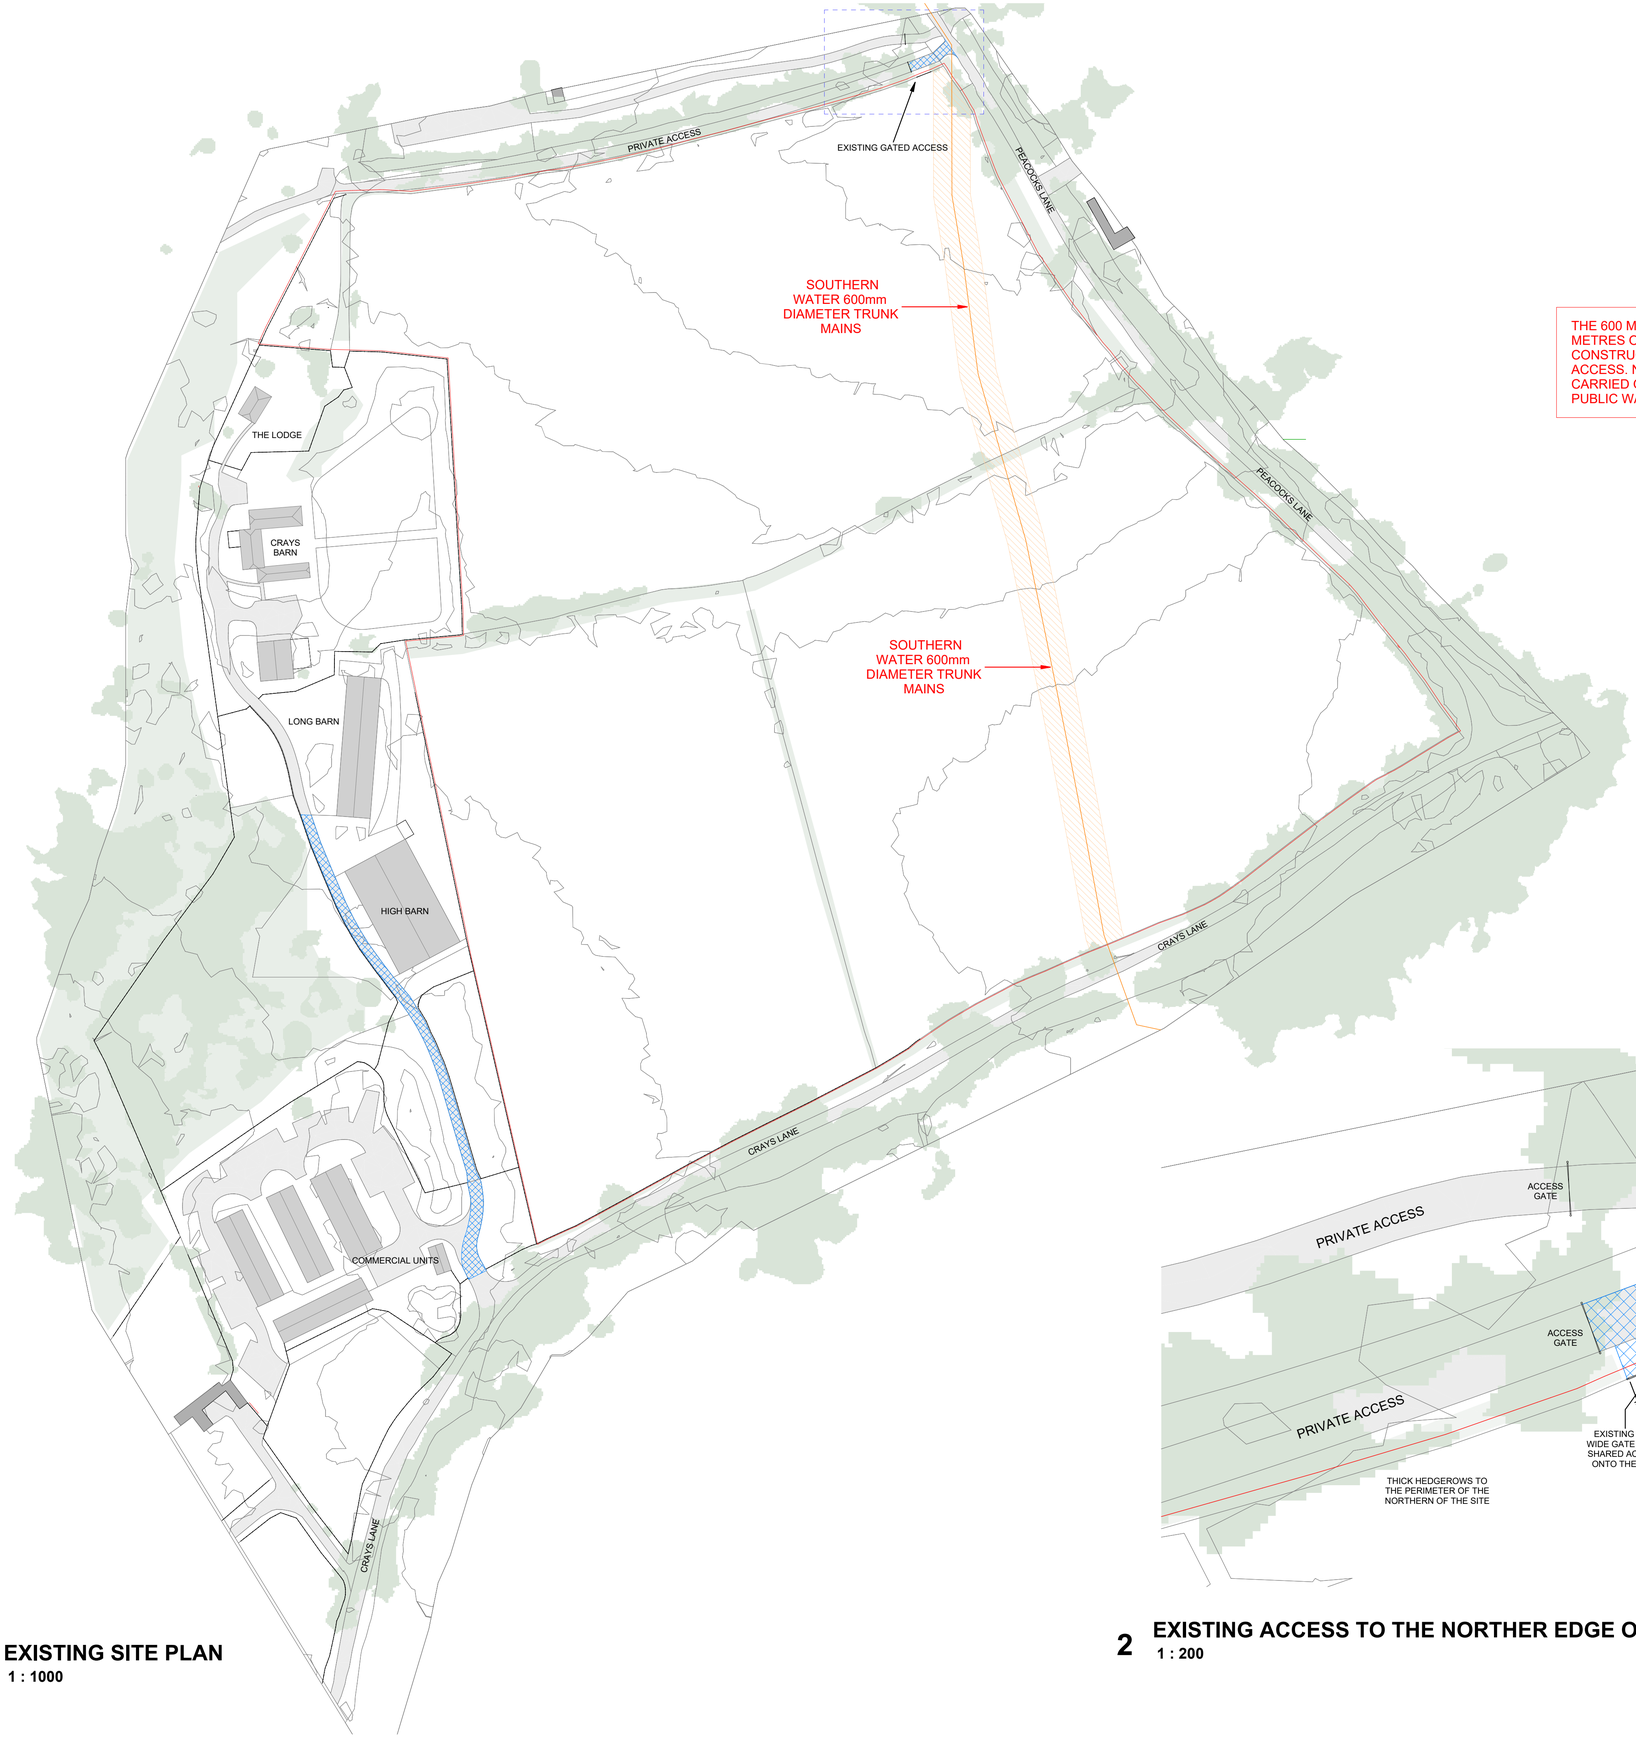


1 EXISTING SITE PLAN

1 : 1000

2 EXISTING ACCESS TO THE NORTHER EDGE OF THE SITE BOUNDRY

1 : 200

1:200 Scale Bar
0 5 10 15 20 m

N

1:1000 Scale Bar
0 10 20 30 40 50 60 70 80 90 100 m

THE 600 MM DIAMETER WATER MAIN REQUIRES A CLEARANCE OF 6 METRES ON EITHER SIDE OF THE WATER MAIN TO PROTECT IT FROM CONSTRUCTION WORKS AND TO ALLOW FOR FUTURE MAINTENANCE ACCESS. NO EXCAVATION, MOUNDING OR TREE PLANTING SHOULD BE CARRIED OUT WITHIN 6 METRES OF THE EXTERNAL EDGE OF THE PUBLIC WATER MAIN WITHOUT CONSENT FROM SOUTHERN WATER.

APPLICATION BOUNDARY

SHARED ACCESS

New Form Architecture Ltd.

All dimensions to be as noted.
Do not scale from this drawing.
Report any discrepancies to the Architect/CA immediately.
Areas are approximate and may alter in construction.

Revision	Description	Date	Drawn

New Form Architecture Ltd
5 The Cairns
Charlestown
Fife K11 3EP
info@newformarchitecture.com
www.newformarchitecture.com

Project:
PROPOSED AGRICULTURAL BARN AND ASSOCIATED ACCESS TO PRIVATE LANE

Drawing:
EXISTING SITE PLAN

Date:	Project Number:	Drawing:
13/01/24	**NFA-068.2**	**PD-GA-02**

Scale	Drawn:	Rev:
As indicated@A1	AM	

Status
PERMITTED DEVELOPMENT