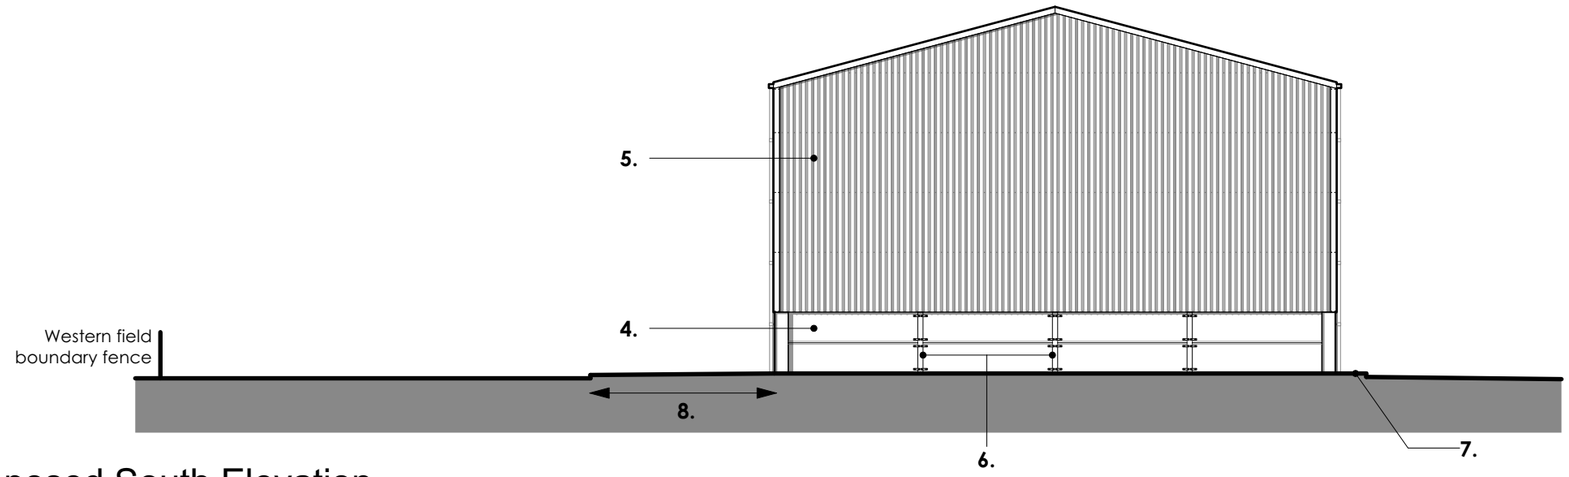

1 Proposed South Elevation
Scale: 1:200

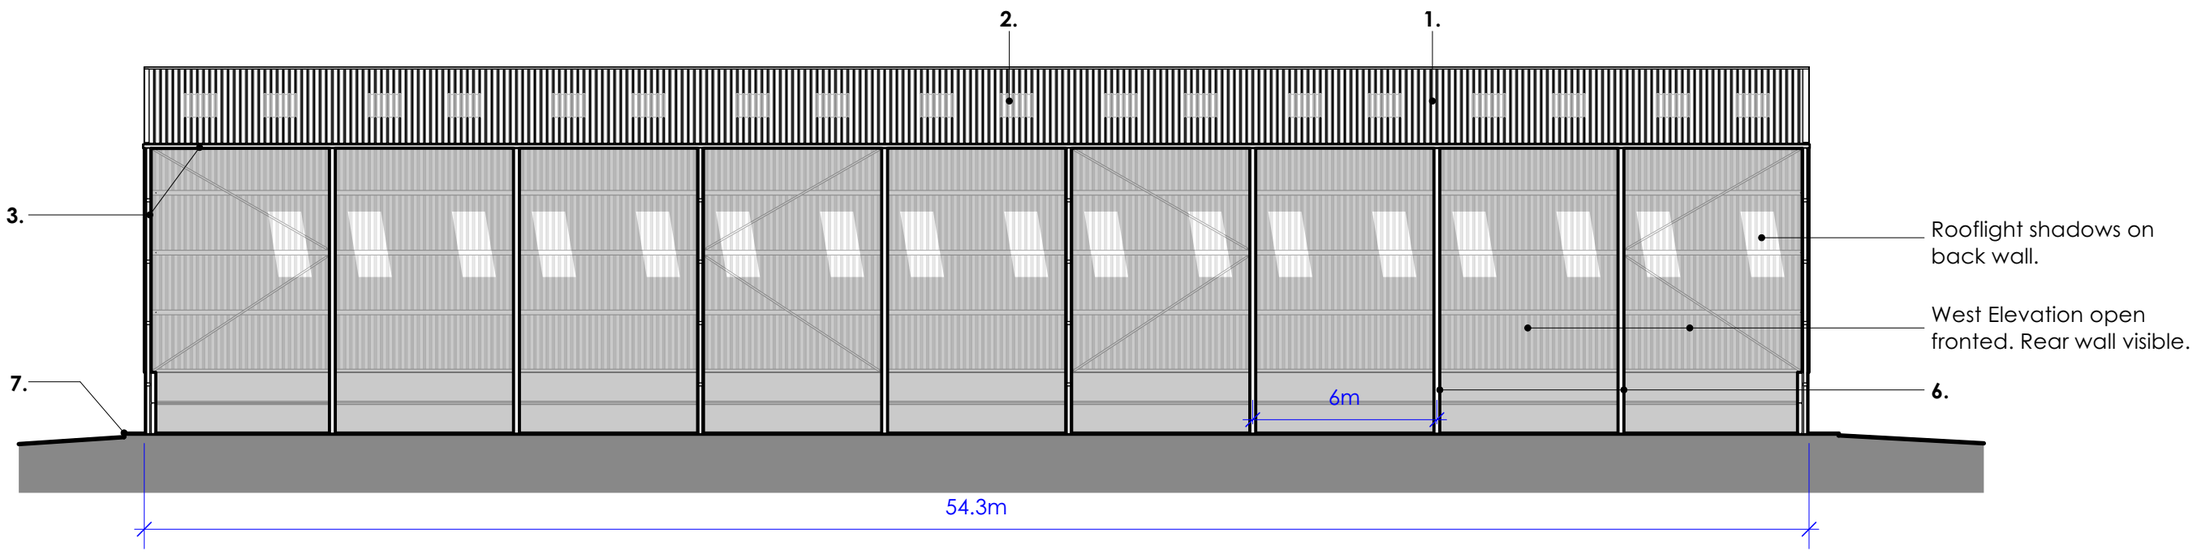

2 Proposed West Elevation
Scale: 1:200

Materials Key:

1. 1000/32 or similar Single Skin Plastic Coated Box Profile metal roofing sheets.
2. 3m long 8oz SAB Class 3 rooflights with red caps as per Health and Safety Requirements.
3. Large section 170mm deep PVC or Aluminium guttering and 100mm dia. downpipes.
4. Pre-cast Concrete Infill Panels between or inside steel framework
5. 1000/32 or similar plastic coated box profile metal cladding fixed over MetSEC side rails.
6. Exposed Steel Barn Framework finish high build painted primer or galvanised.
7. 1m wide concrete apron to perimeter of barn.
8. Concrete driveway and apron to access barn.

PRELIMINARY

0m 2m 4m 6m 8m 10m 20m
Scale 1:200

Rev	Amendments	Initial	Date

© Nye Saunders Ltd - Chartered Architects

Do not scale from this drawing except for Planning Application purposes

All dimensions are to be verified prior to construction

This drawing is prepared for Local Authority approval on behalf of the applicant named below and/or named on the planning or building regulation application forms and may be used for no other purpose. The copyright of the drawing and designs remains the architect's. All copies are for information only about the application; they may be used for no other purpose without the express written permission of Nye Saunders Ltd Chartered Architects.

Project	Project No.	Drawing No.	Revision.	Date
Curtis Farm, Green Lane, West Sussex - Proposed New Barn	24264	P23	#	Jan '25
Drawing Title	**Scale**	**Paper Size**	**Drawn By**	**Checked By**
Proposed South and West Elevations	1:200	A3	ACH	RLS

nyesaunders
CHARTERED ARCHITECTS
3 Church Street, Godalming, Surrey. GU7 1EQ
www.nyesaunders.co.uk e-mail: info@nyesaunders.co.uk Tel: 01483 418600