


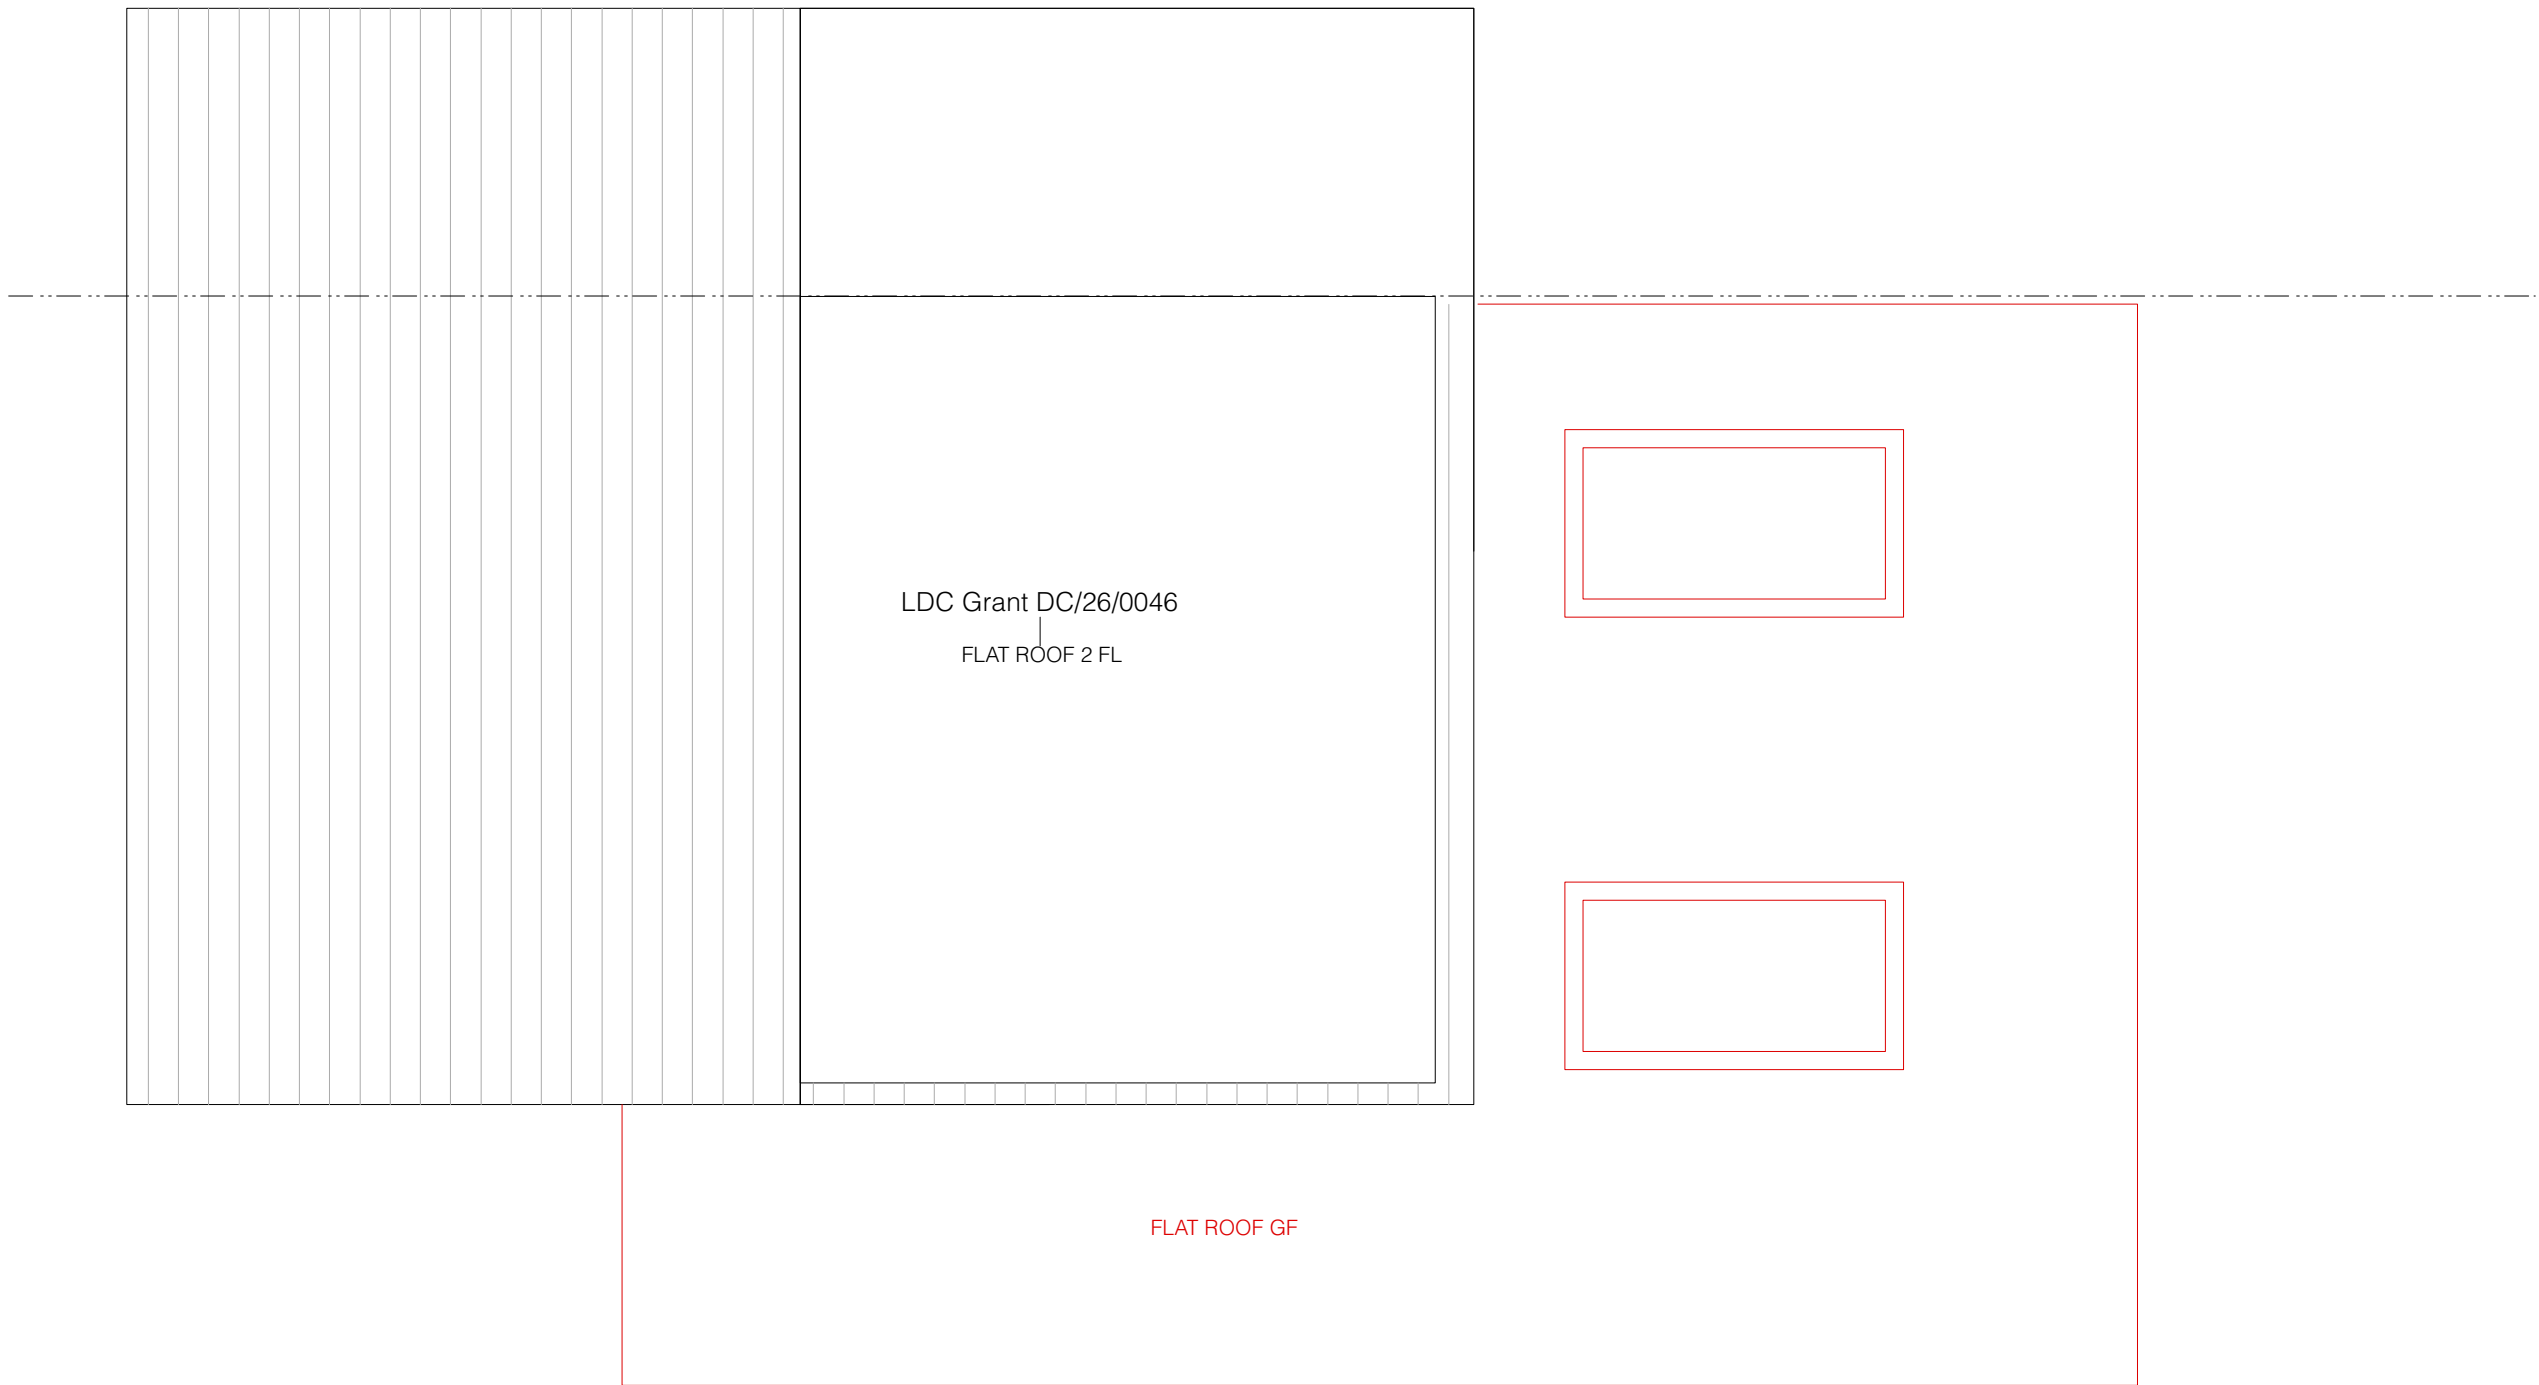

PROPOSED ROOF PLAN

