
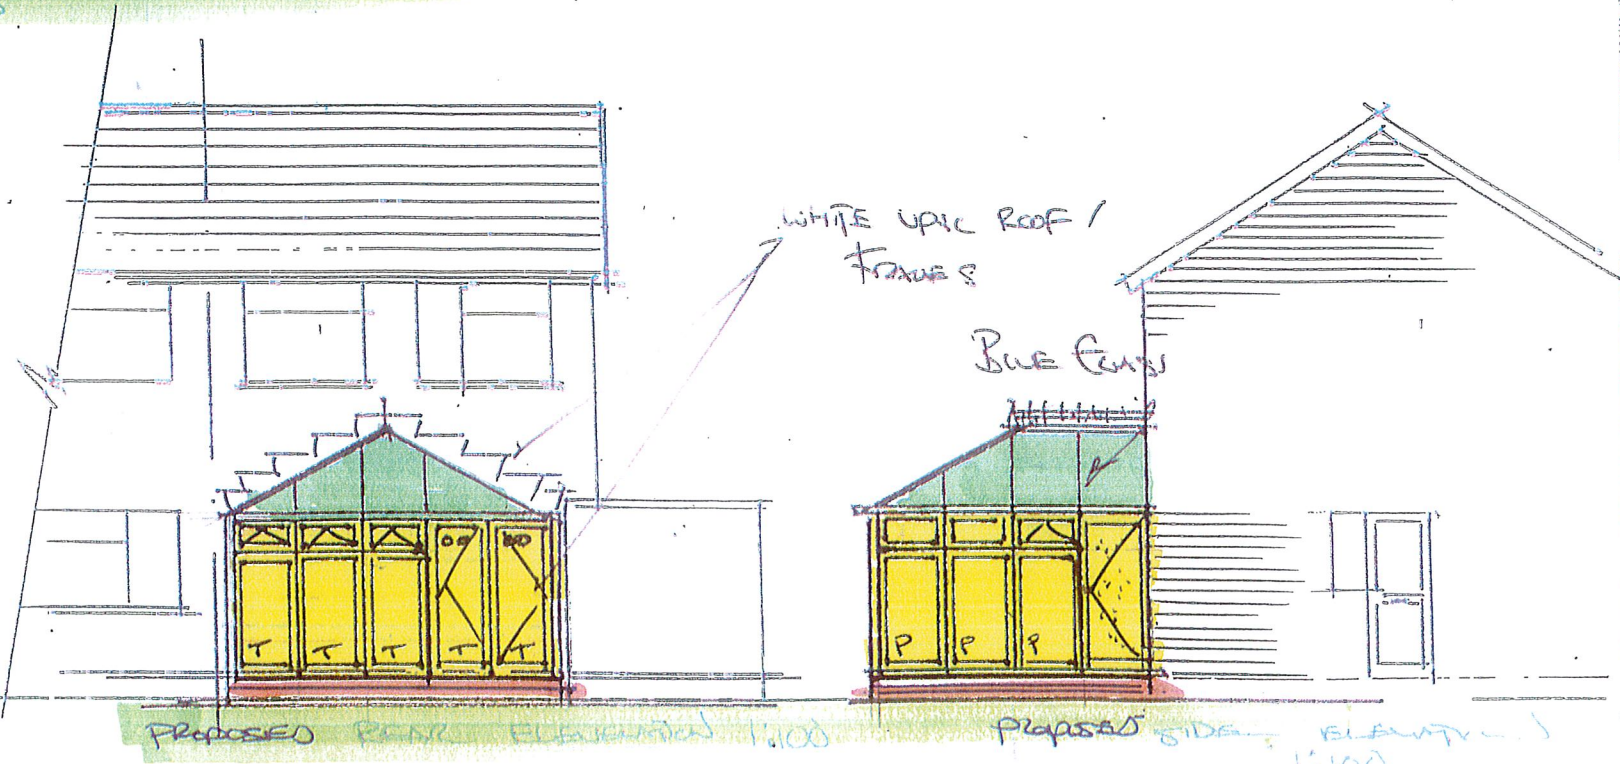
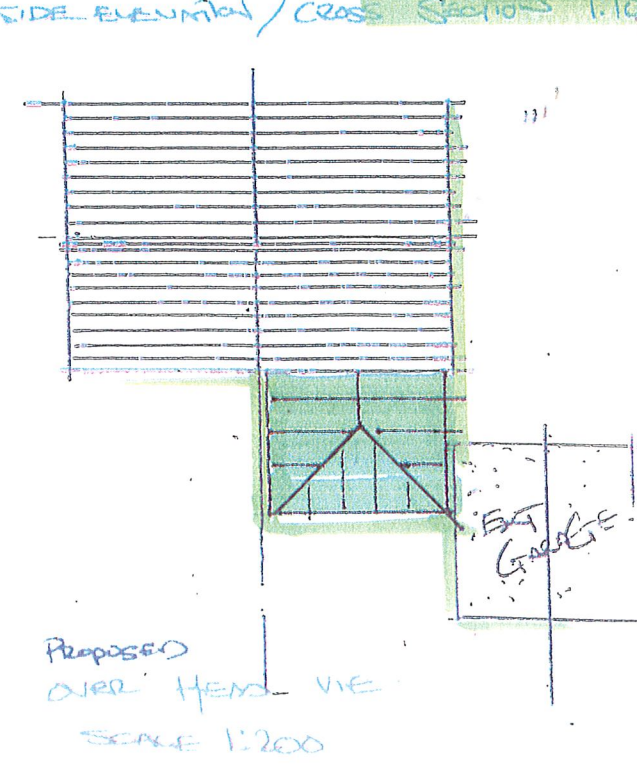
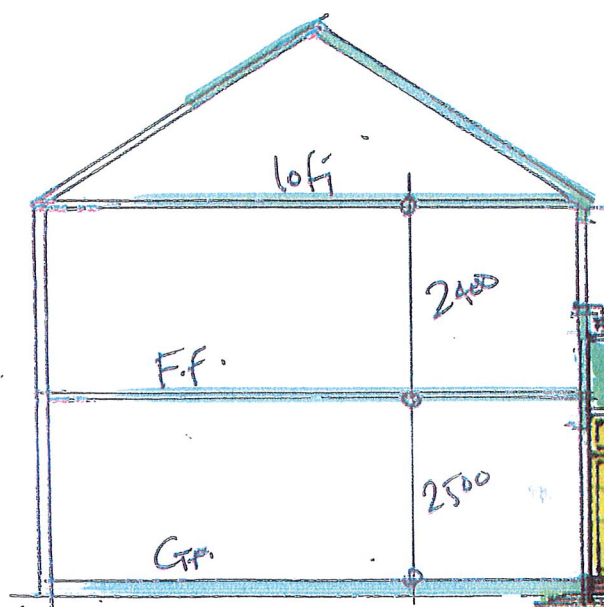


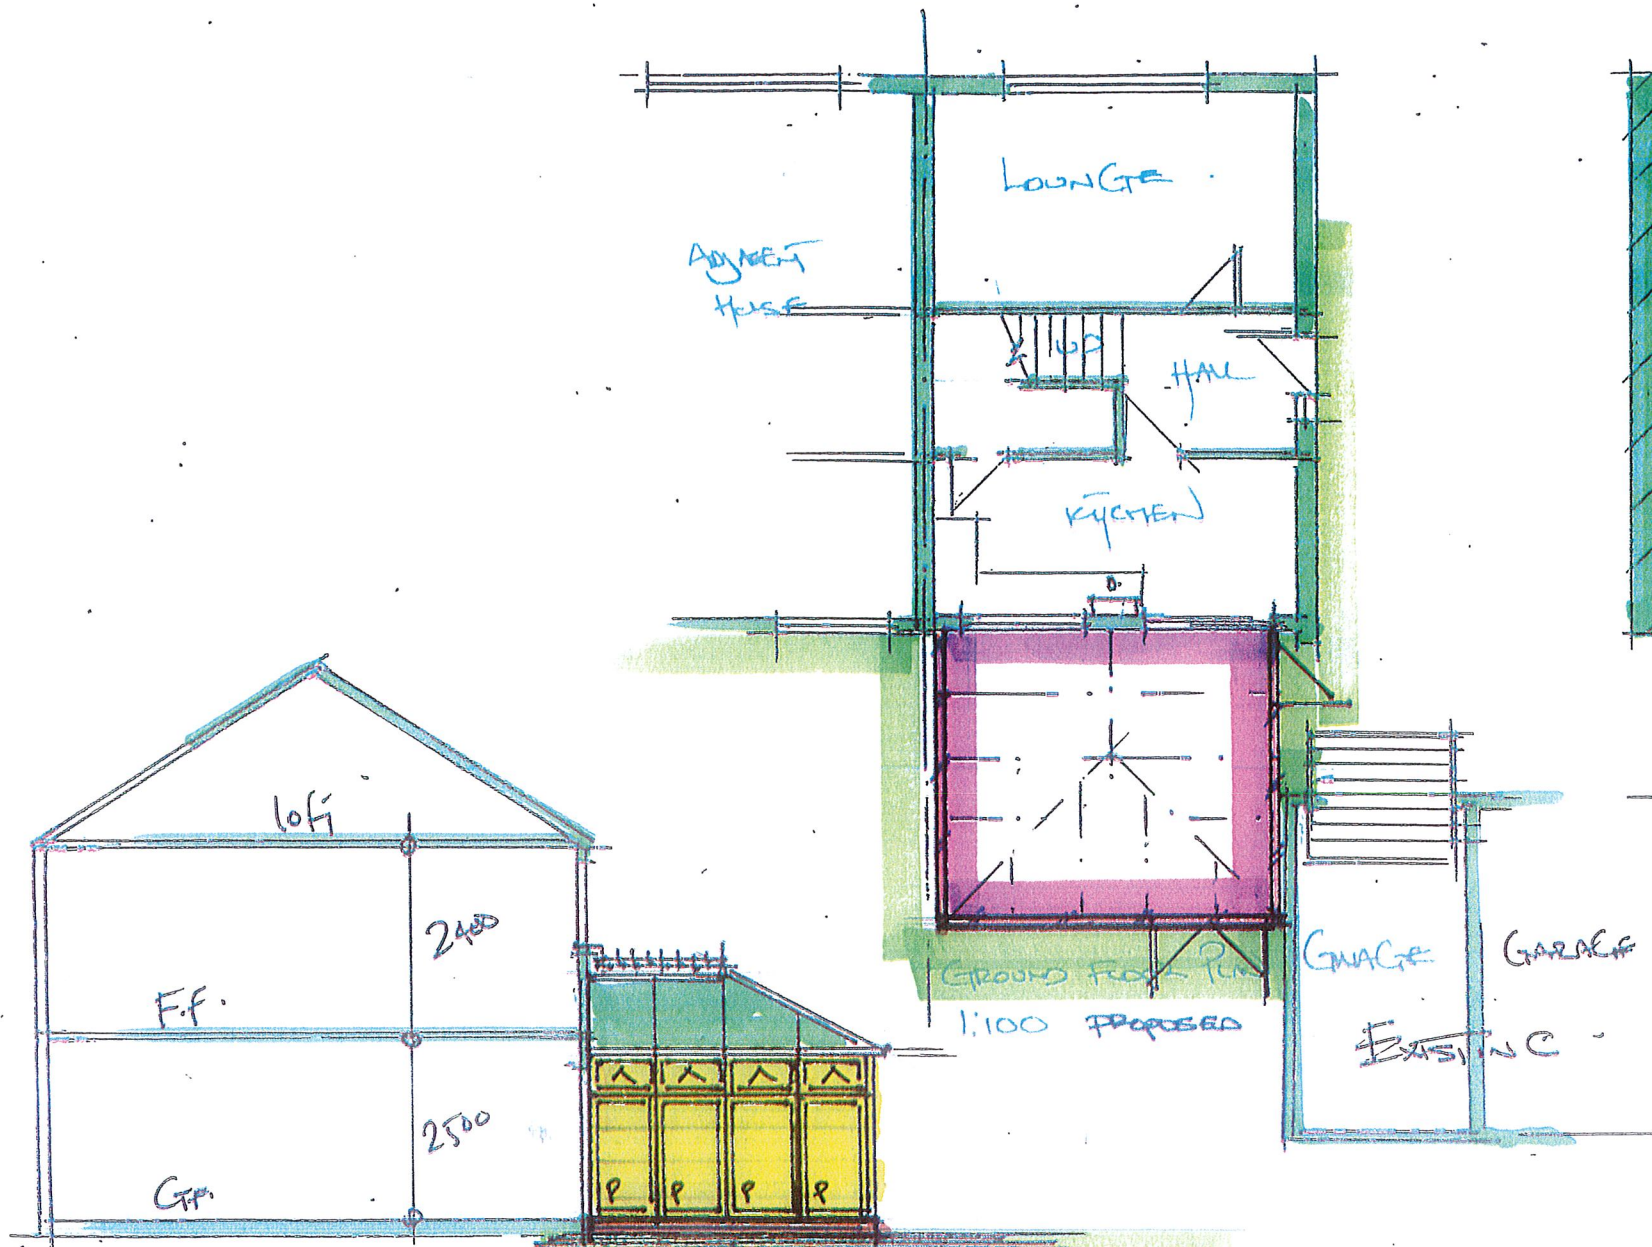

FRAME/ROOF colour 2 WHITE
 HANDLE colour STONE
 TILES CLASH FRAME GUTS
 BLUE TINT SOME CONTROL ROOF GUTS

SKIP (ON DRIVE) ON ROAD
 (ACCESS SIDE) REAR, THROUGH
 DRAINAGE STRAIGHT/RESTRICTED

6m of 240 COSE to 1000
 X.M. of 240 TILES to
 APPROX. GUTTING. PINS

BASE TEAM MUST CHECK
 HOUSE WALLS LEVELS


TRIM colour WHITE
 65, 45, 200, 1000. X3
 Holders CLASH. N/A
 WINDOW BOARDS. N/A

Client Address MRS LEGGETT
 29 SHEPHERDS WAY
 HORSTMAN
 RH12 4LT


07729 190094

Job Title
 PROPOSED REAR
 CONSERVATORY

SCALE

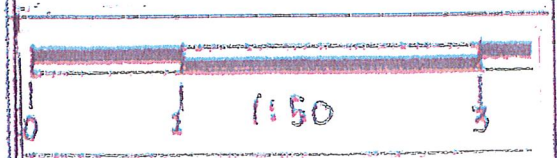

Scale - 1:50 / 1:100 / 1:200
 Date _____ Drawn By _____

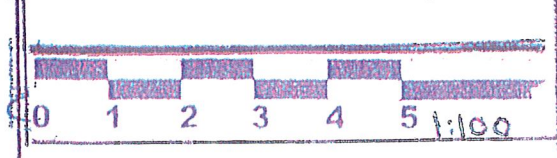

Dwg No. 500551-2