EXISTING ELEVATIONS

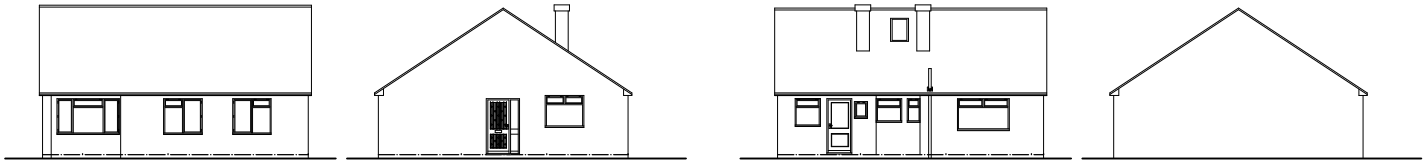

SW ELEVATION | SE ELEVATION | NE ELEVATION | NW ELEVATION

0m 1 2 3 4 5 6 7 8 9 10

scale 1:100

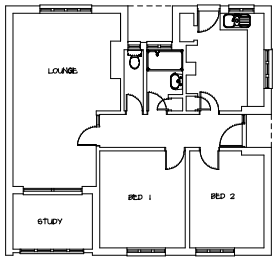

EXISTING GF PLAN

PROPOSED ELEVATIONS

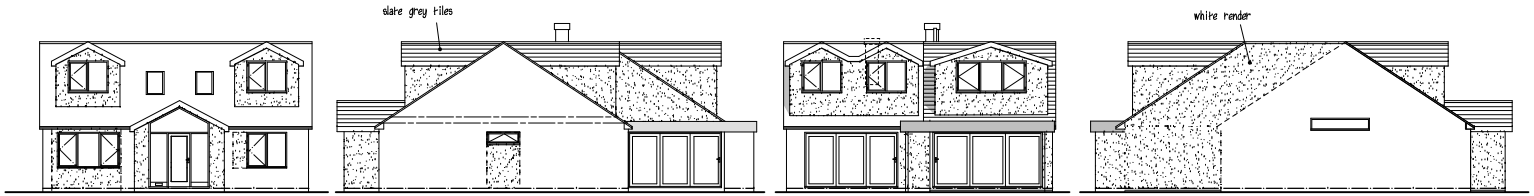

SW ELEVATION | SE ELEVATION | NE ELEVATION | NW ELEVATION

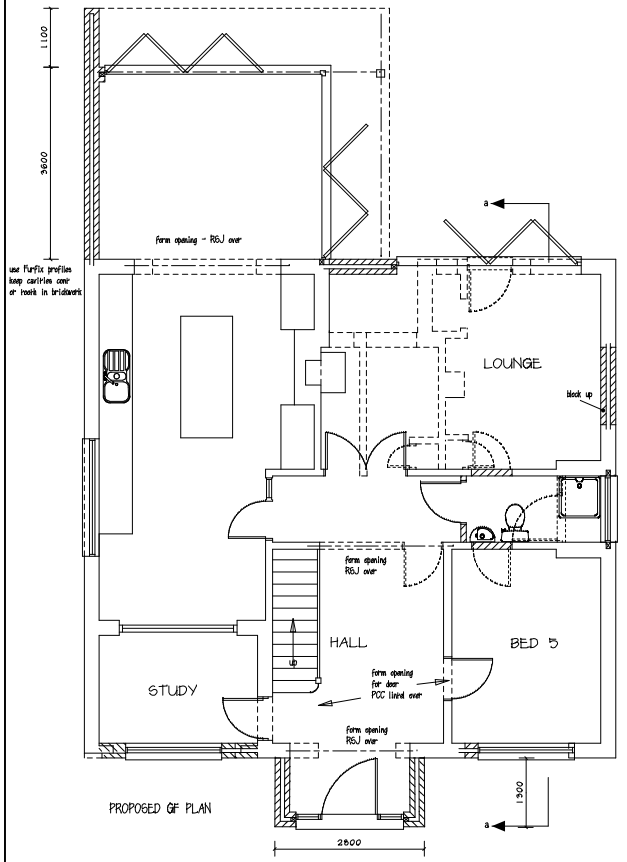

PROPOSED GF PLAN

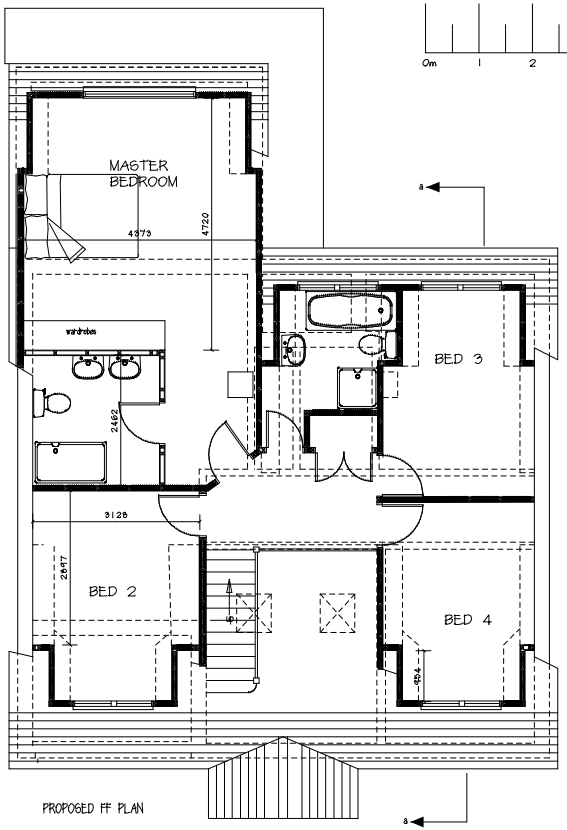

PROPOSED FF PLAN

0m 1 2 3 4 5 6 7 8 9 10

scale 1:50

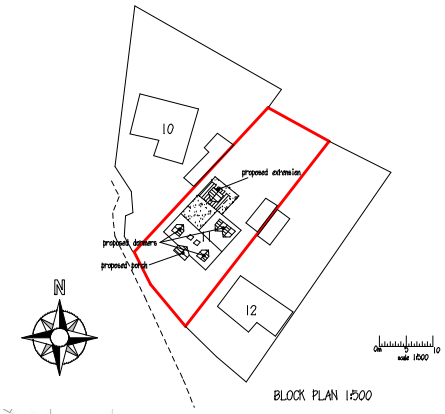

BLOCK PLAN 1:500



LOCATION PLAN 1:1250

proposed extn & alts to
11 Hengist Close
Horsham

for G Rollingson & S Ratcliffe

P A Gosling – architectural consultants
2 Riddens Close
Plumpton Green. BN7 3BP
07774-658118

scale	1:50,1:100@A1
date	May 2025
drawn	PAG
drawing no.	130.25.03b