


Floor Plans
Scale 1:20

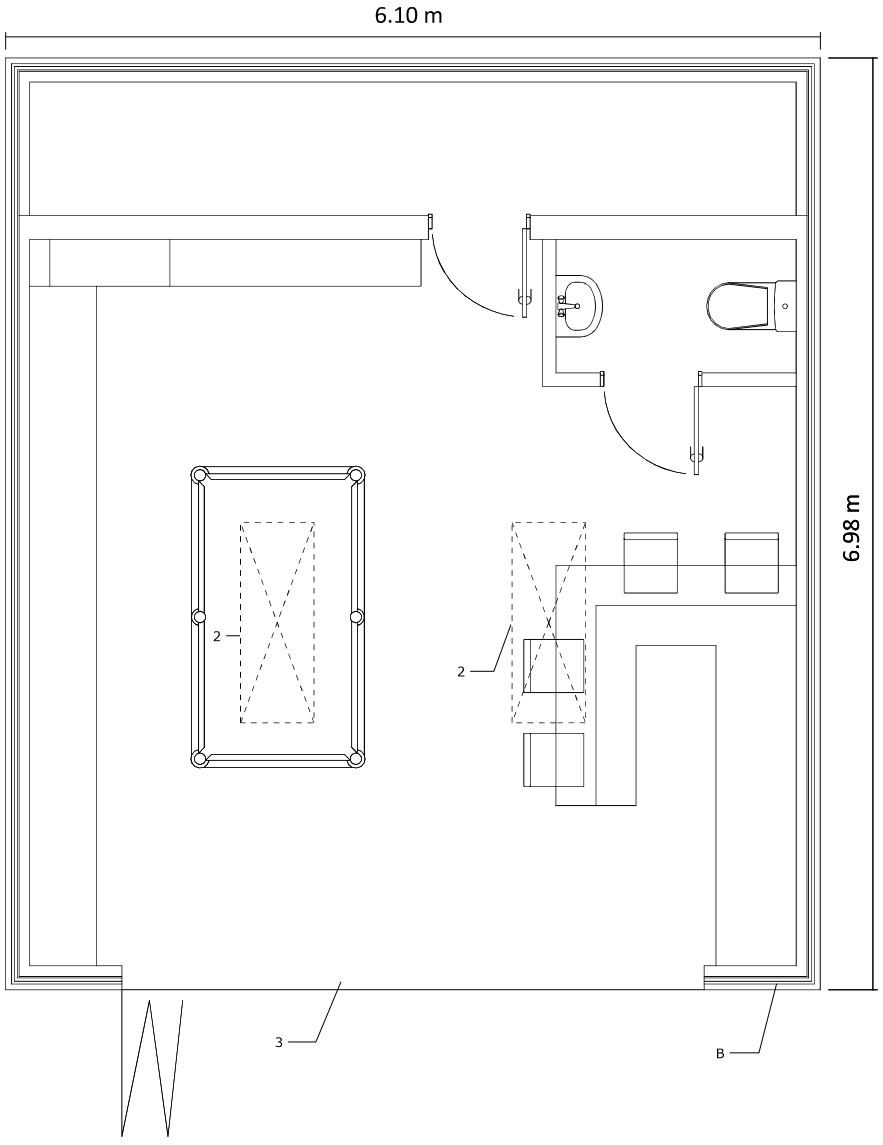

Elevations
Scale 1:50

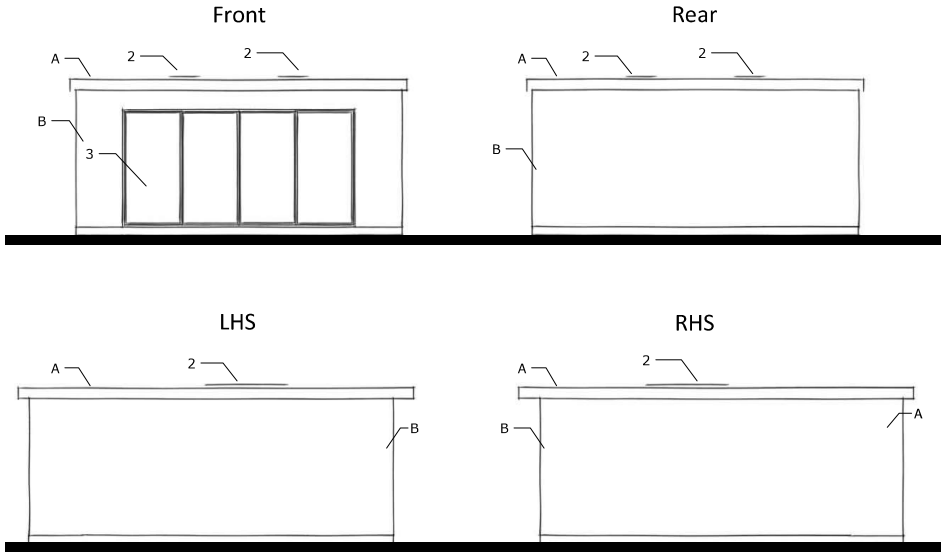

Roof Plans
Scale 1:50

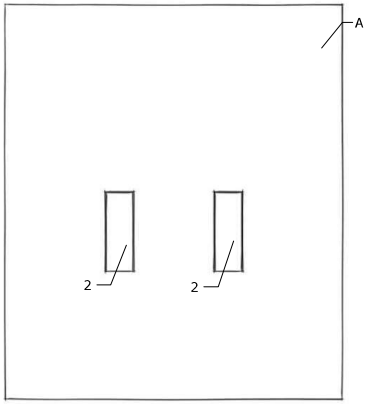


NOTES
DRAWINGS FOR PLANNING PURPOSES ONLY.
ALL DIMENSIONS TO BE TAKEN ON SITE,
PRIOR TO CONSTRUCTION.

NOTES


1. WINDOW
2. ROOF WINDOW
3. BIFOLD DOORS

A. EDPM
B. CLADDING

Scale Bar 1:20

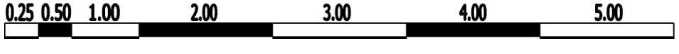

Scale Bar 1:50

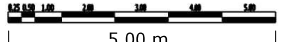

READ IN CONJUNCTION WITH ALL OTHER PROJECT DOCUMENTS-REFER ALL DESCREPENCES AND ERRORS TO THE ARCHITECT/AUTHER-SCALLING THIS DRAWING IS PERMITTED EXCEPT FOR CONSTRUCTION PURPOSES-WORK ONLY TO FIGERED DIMENSIONS DURING CONSTRUCTION.NOT AUTHORISED FOR CONSTRUCTION UNLESS SPECIFICALLY STATED.ALL COPYRIGHTS IN THIS DRAWING AND DESIGNS SHOWN THEREIN IS RETAINED-DO NOT REPRODICE WITHOUT CONSENT.

Liston House Paygate Lane, Paygate
Horsham RH12 4SJ
01293 851913 01403 243410
e:info@abmbuilding.co.uk

PROJECT TITLE: Side elevation single storey extension and garden room

PAGE DESCRIPTION: Floor Plans and Elevations

PAGE STAGE: Planning

CLIENT: Mr and Mrs Andreats

ADDRESS: 109 Trafalgar Road Horsham RH12 2QL

DATE: 09/06/2025

DRAWN BY CRG

Scale= As shown A1