Floor Plans

Scale 1:50

Existing Ground Floor

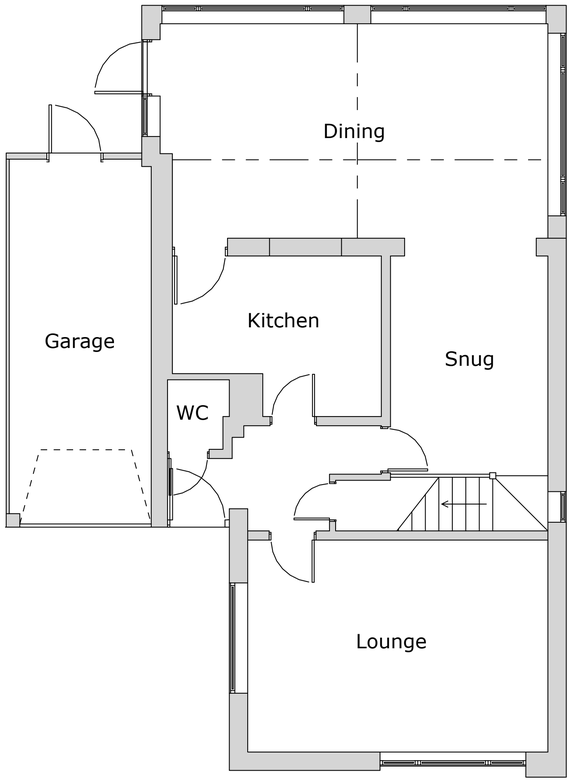

Existing First Floor

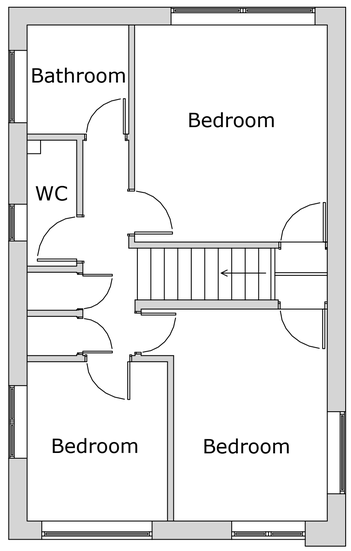

Proposed Ground Floor

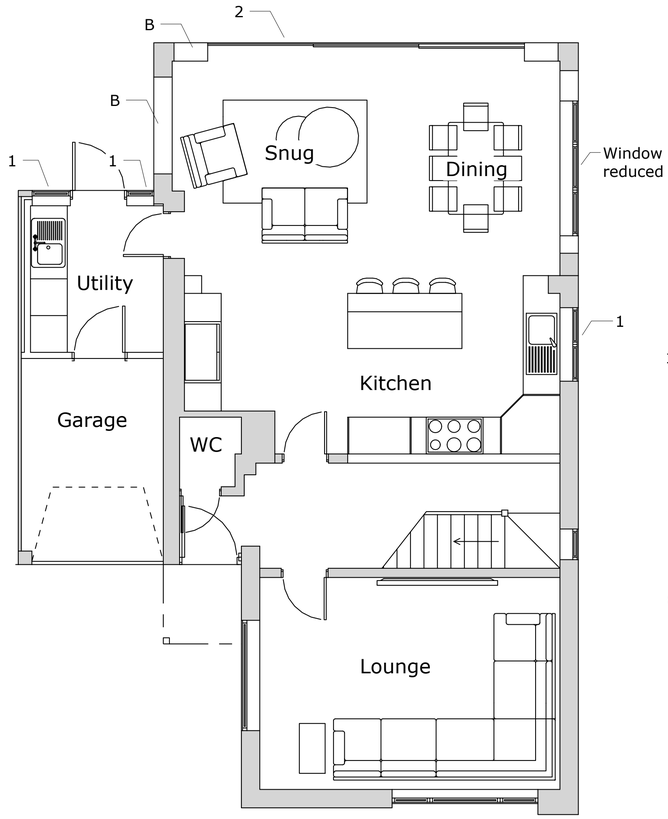

Proposed First Floor

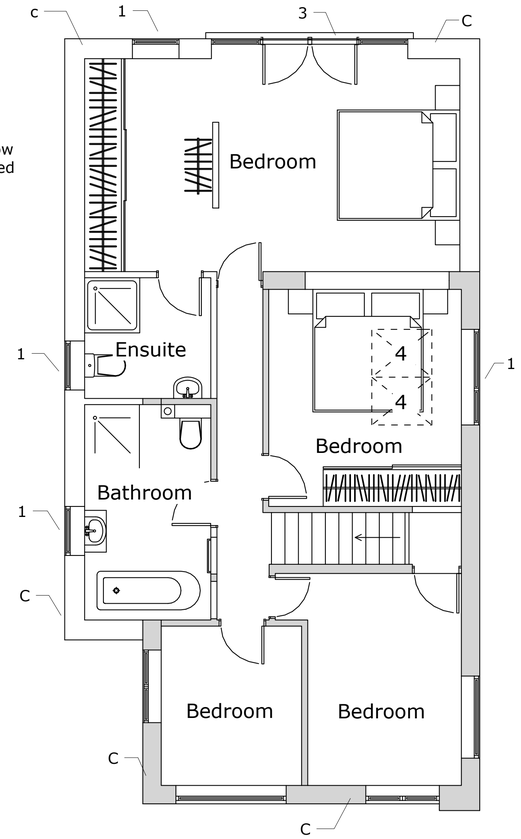

NOTES
DRAWINGS FOR PLANNING PURPOSES ONLY.
ALL DIMENSIONS TO BE TAKEN ON SITE,
PRIOR TO CONSTRUCTION.

NOTES

1. WINDOW
2. SLIDING DOORS
3. FRENCH DOORS
4. ROOF WINDOW

A. PITCH ROOF/MATCH EXISTING TILE
B. BRICKWORK
C. CLADDING

The fenestration, external materials and detailed design of the architectural elements of the proposed extension are sympathetic to the existing dwelling and does not unduly affect the amenities of the adjoining neighbours.

The extension does not adversely affect the outlook from windows in neighbouring dwellings.

Materials to be similar in appearance to the existing house.

Scale Bar 1:50

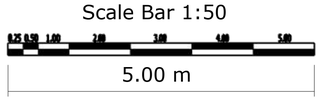

READ IN CONJUNCTION WITH ALL OTHER PROJECT DOCUMENTS-REFER ALL DESCREPENCES AND ERRORS TO THE ARCHITECT/AUTHER,SCALING THIS DRAWING IS PERMITTED EXCEPT FOR CONSTRUCTION PURPOSES-WORK ONLY TO FIGERED DIMENSIONS DURING CONSTRUCTION.NOT AUTHORISED FOR CONSTRUCTION UNLESS SPECIFICALLY STATED.ALL COPYRIGHTS IN THIS DRAWING AND DESIGNS SHOWN THEREIN IS RETAINED-DO NOT REPRODICE WITHOUT CONSENT.

Liston House Faygate Lane, Faygate
Horsham RH124SJ
01293 851913 01403 243410
e:info@abmbuilding.co.uk

ABM BUILD
Unlocking Potential

PROJECT TITLE: Partial Garage Conversion, First Floor Side & Rear Elevation Extension and Alterations to Windows/Doors

PAGE DESCRIPTION: Floor Plans and Elevations

PAGE STAGE: Planning

CLIENT: Mr and Mrs Glennon

ADDRESS: 50 Broomfield Drive, Billingshurst, RH14 9TN

DATE: 01/07/2025

DRAWN BY CRG

Scale= As shown A1