45 Degree Line

Scale 1:50



Scale Bar 1:50

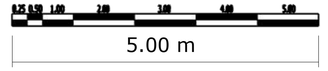

50 Broomfield Drive, Billingshurst, RH14 9TN

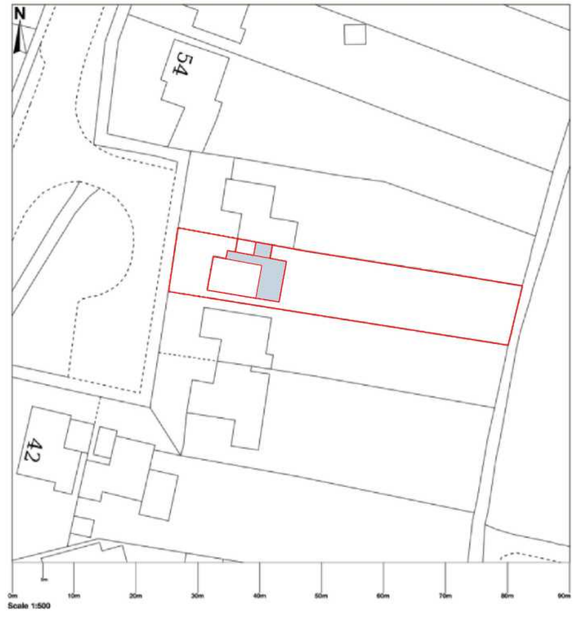

READ IN CONJUNCTION WITH ALL OTHER PROJECT DOCUMENTS-REFER ALL DESCREPENCES AND ERRORS TO THE ARCHITECT/AUTHER,SCALING THIS DRAWING IS PERMITTED EXCEPT FOR CONSTRUCTION PURPOSES-WORK ONLY TO FIGERED DIMENSIONS DURING CONSTRUCTION.NOT AUTHORISED FOR CONSTRUCTION UNLESS SPECIFICALLY STATED.ALL COPYRIGHTS IN THIS DRAWING AND DESIGNS SHOWN THEREIN IS RETAINED-DO NOT REPRODICE WITHOUT CONSENT.

Liston House Faygate Lane, Faygate
Horsham RH124SJ
01293 851913 01403 243410
e:info@abmbuilding.co.uk

ABM BUILD
Unlocking Potential

PROJECT TITLE: Partial Garage Conversion, First Floor Side & Rear Elevation Extension and Alterations to Windows/Doors

PAGE DESCRIPTION: Floor Plans and Elevations

PAGE STAGE: Planning

CLIENT: Mr and Mrs Glennon

ADDRESS: 50 Broomfield Drive, Billingshurst, RH14 9TN

DATE: 01/07/2025

DRAWN BY CRG

Scale= As shown A1