

Proposed Elevations


Existing Materials Drawing Legend

- E-BR Existing Face Brickwork Plinth
- E-TR Existing Pitched Tiled Roof
- E-CL Existing Timber Cladding


Proposed Elevations Materials Legend

- P-BR Proposed Face Brickwork Plinth
- P-RW Proposed Roof Window
- P-AW Proposed Aluminimun Framed Windows & Doors
- P-CL Proposed Timber Cladding
- TV Add tile air vents to ventilated cavity.


Planning- Permitted Development Rights
The design & detail of this proposed project has been deemed to be under Permitted Development rights, as assessed high level by Marlon Haus Ltd, with the guidance available to hand. It is understood that these proposed works do not require a Planning Permit to proceed.

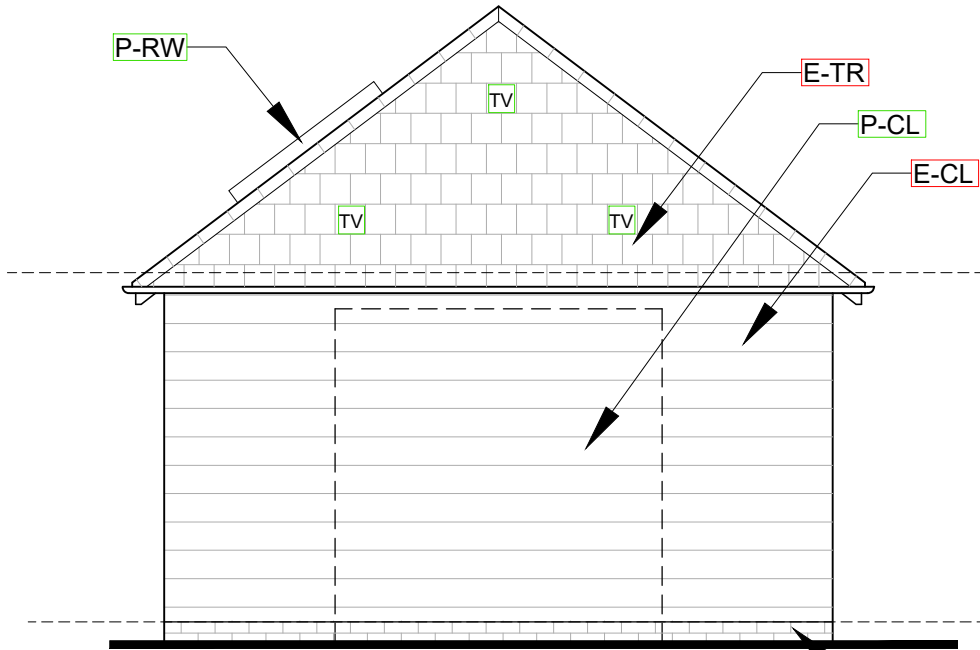


PROPOSED ELEVATION- FRONT
SCALE 1 : 50 @ A3

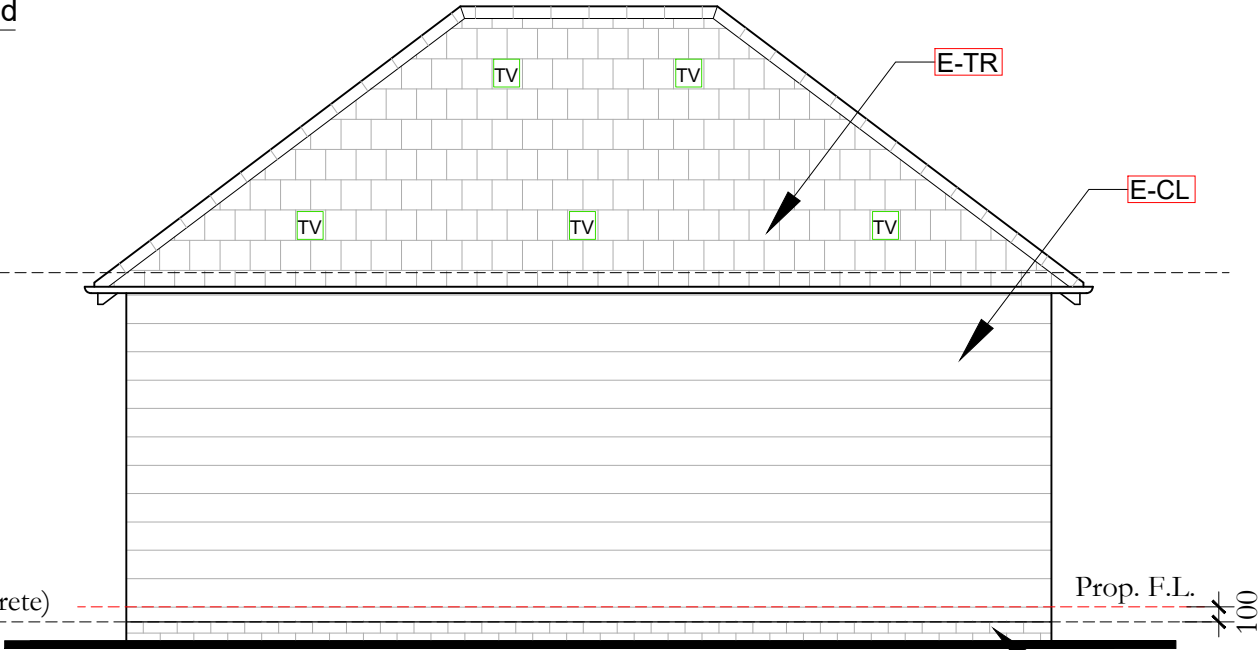


PROPOSED ELEVATION- SIDE
SCALE 1 : 50 @ A3

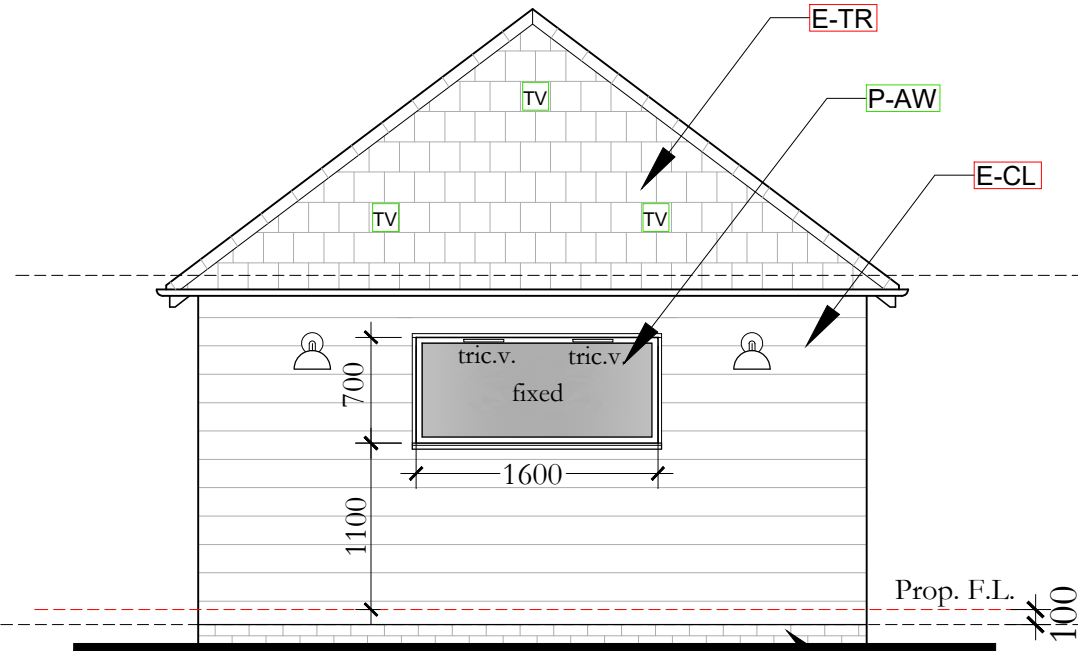

PROPOSED ELEVATION- REAR
SCALE 1 : 50 @ A3

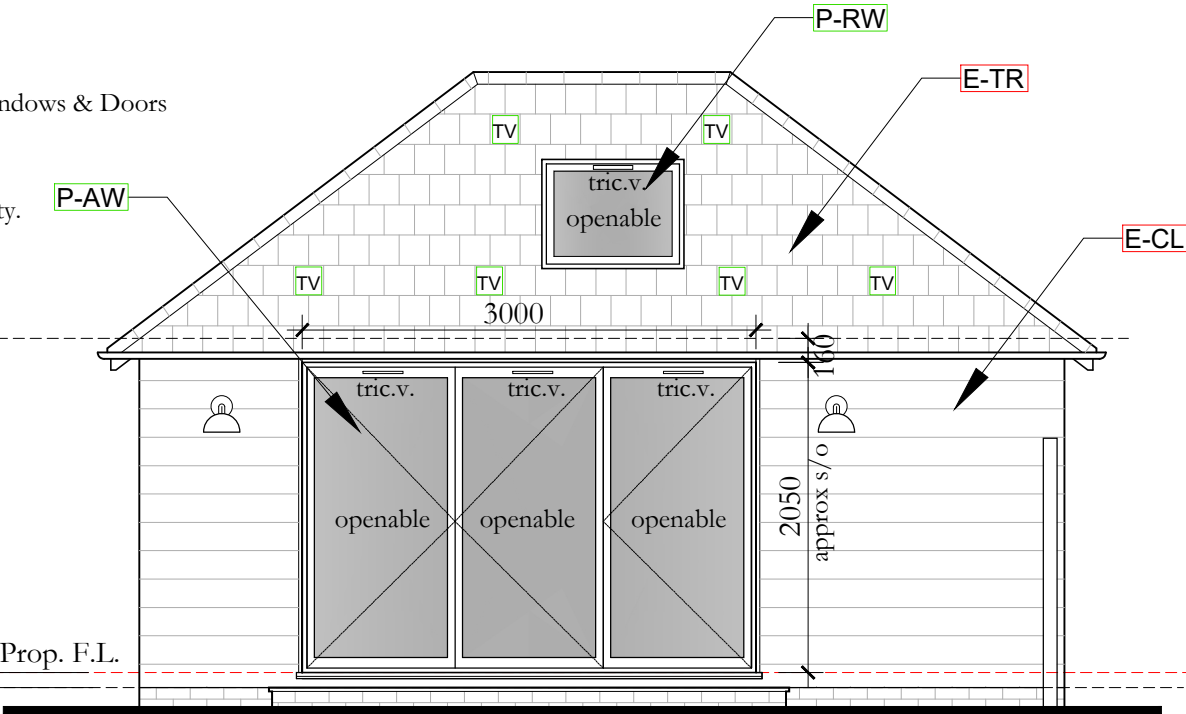

PROPOSED ELEVATION- SIDE
SCALE 1 : 50 @ A3

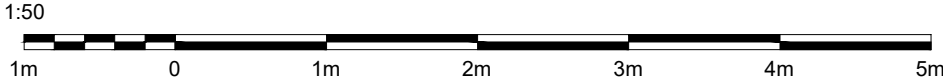

Marlon Haus Ltd
Architecture - Sustainability
M: 07591 936671
E: mark@marlonhaus.com
W: www.marlonhaus.com
A: 25 Depot Road, Horsham RH13 5HE West Sussex

PROJECT: Proposed Garage Conversion
CLIENT: Luke and Sophie Simpson
AT : Southview, Hayes Lane, Slinfold, RH13 0SQ
West Sussex

Job No: 26-24
Date: 18-03-26
Drawn By: M. Long
Issue: WD1-LDC1

PAGE 4

Issue amendment notes:
21-04-26 Final Working Drawings & LDC Plan set issued for lodgment and approval.

© Owned by 'Marlon Haus Ltd'