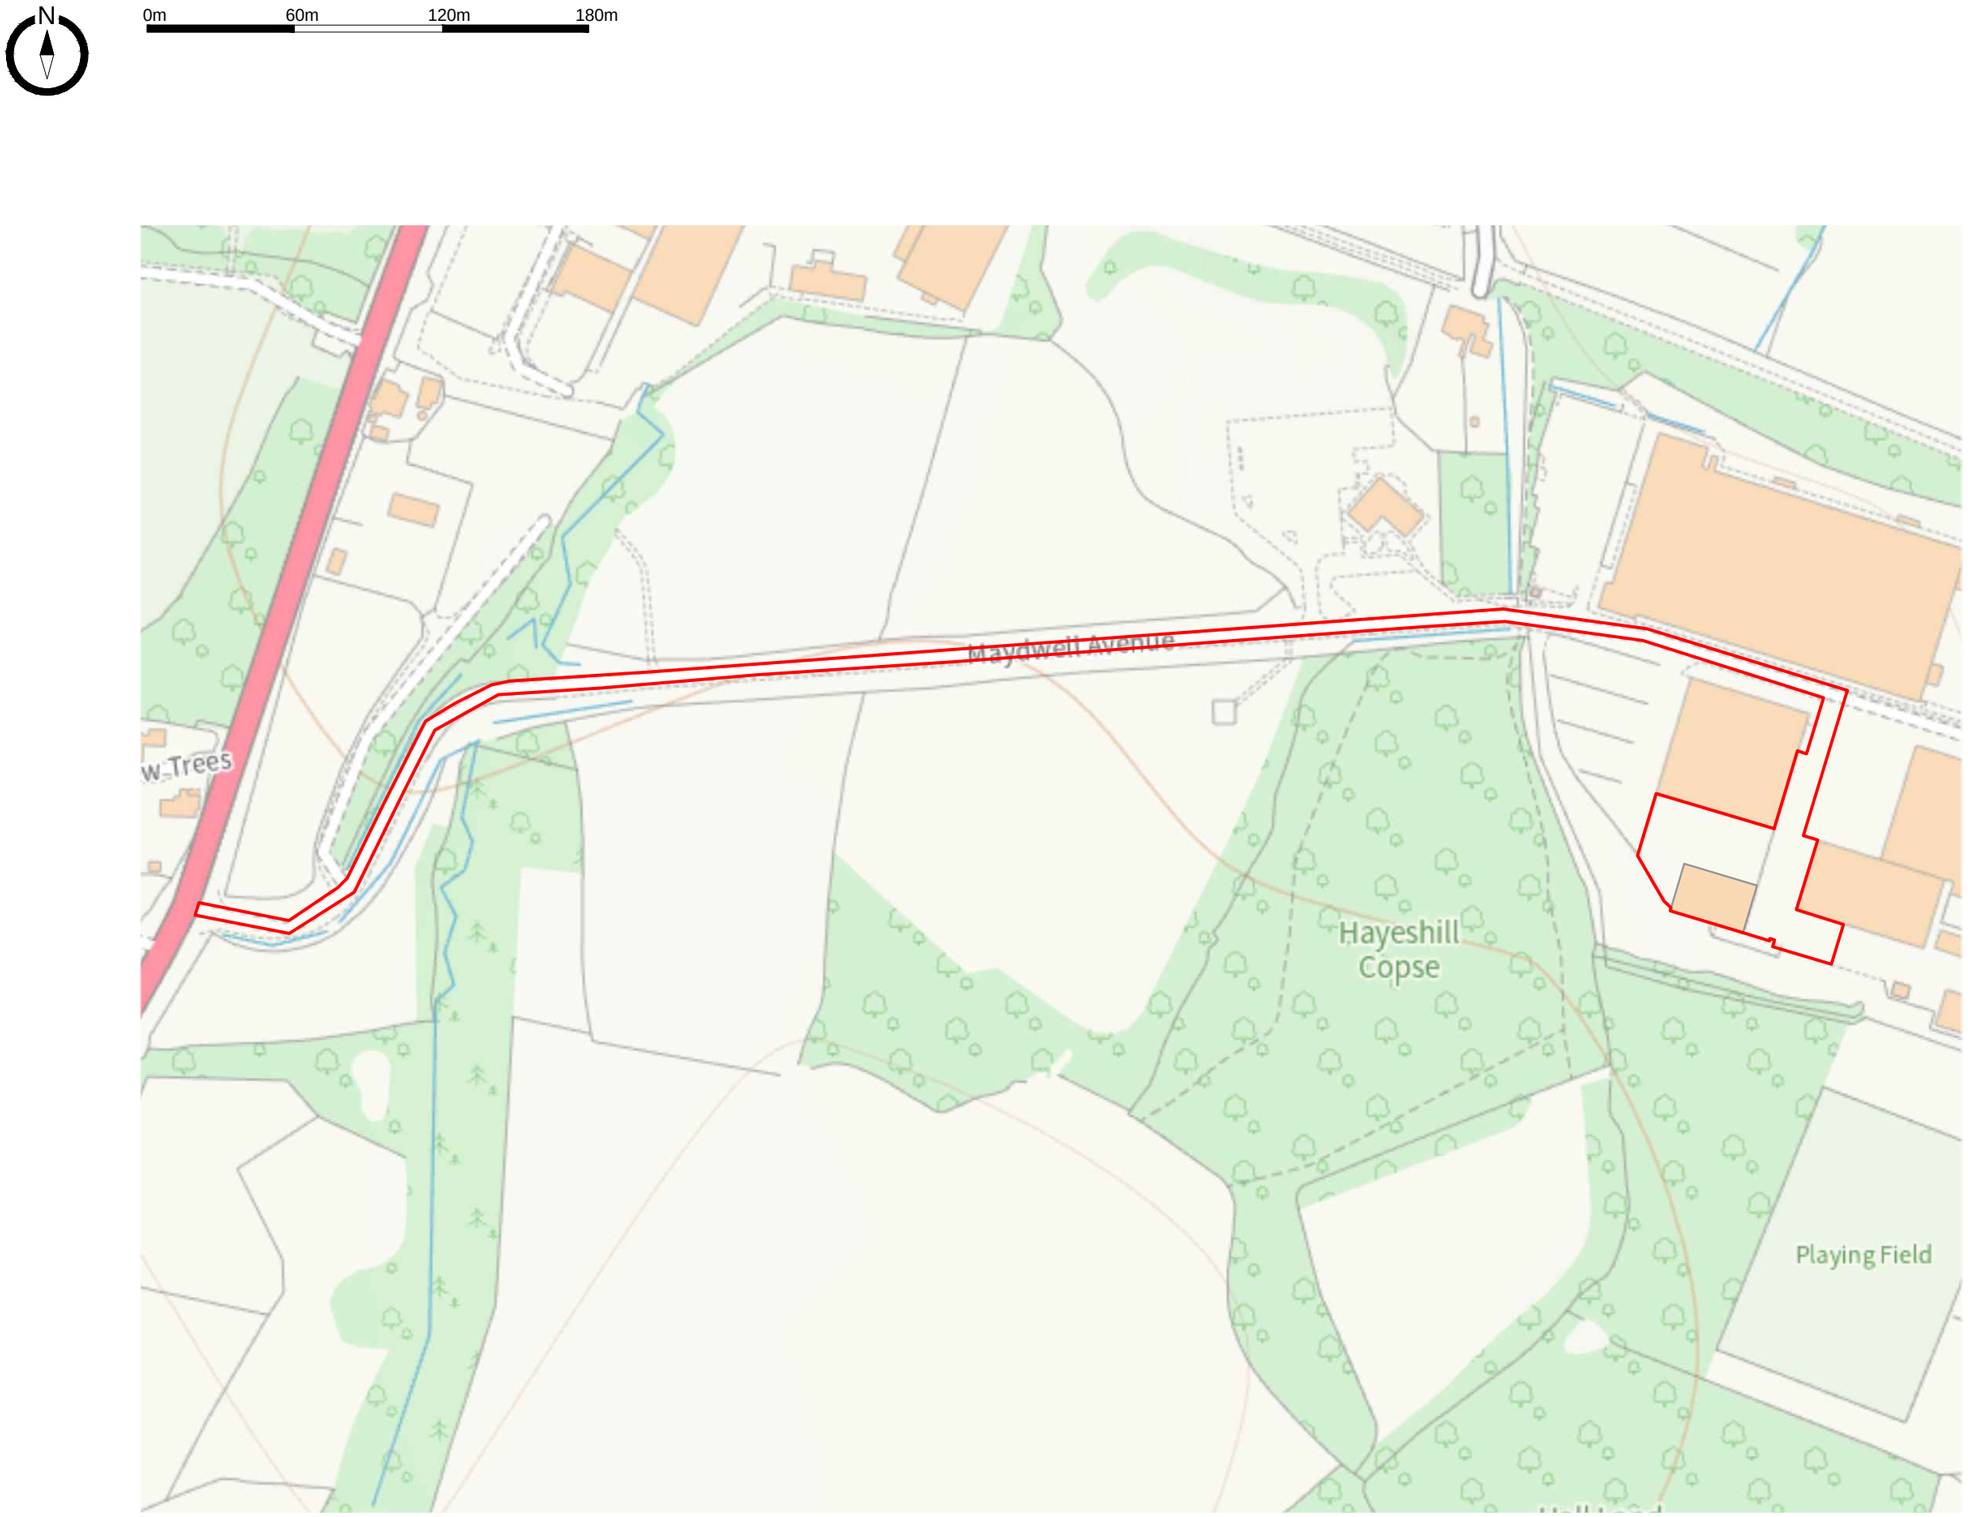

© Crown copyright and database rights OS 100019613

Disclaimer

This drawing is protected under the Copyright, Designs and Patents Act 1988. This drawing is protected by copyright.

Planning

This drawing is produced for PLANNING PURPOSES ONLY and is not to be used for construction.

This drawing illustrates a planning proposal only and as such subject to detailed site investigation, including ground conditions/contaminates and drainage design. The layout may be based upon an enlargement of an O.S. sheet or other small scale plans and its accuracy needs to be varified by survey. CDM Regulations remain the responsibility of the principal contractor.

Project:	The Business Park Maydwell Avenue Sinfold Horsham RH13 0AS
Title:	Location Plan
Status:	Planning
Scale:	1:2500 @ A3
Drawing no:	4310-PL-01Ra
Prepared by:	Murshed Ahmed Rinku BArch MScURP
Date:	February 1, 2024
File:	G:\Clients\Richmond, Ben\Maydaw Avenue\Drawing\Proposed Office DRAWING.dwg

White & Sons Est. 1817
Planning & Architecture