DO NOT SCALE – IF IN DOUBT ASK

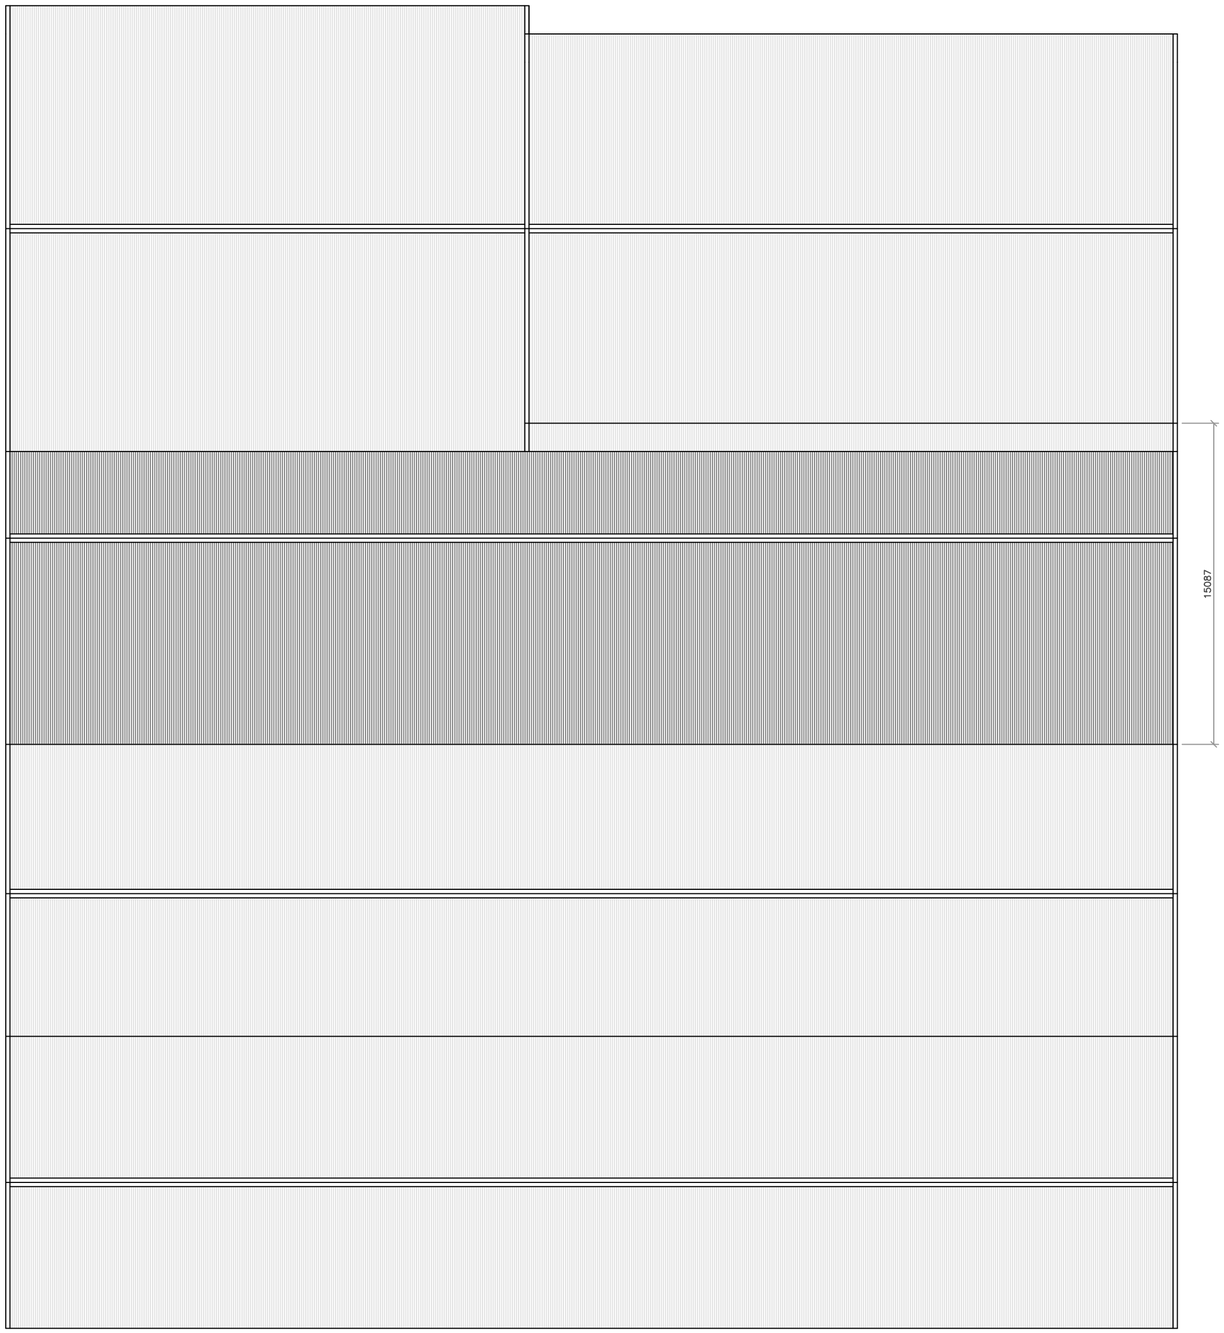

Roof plan

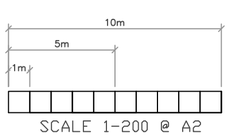

SCALE 1-200 @ A2

LENGTH – 54864 (9NO. 6096 BAYS)
WIDTH – 15087 BETWEEN EXISTING BUILDINGS
HEIGHT – VARIED
ROOF PITCH – 15°

ROOF CLADDING – PROFILE 6 FIBRE CEMENT (DARK GREEN TO BEST MATCH EXISTING) SHEETS WITH CLOSED RIDGE
VERTICAL CLADDING – TIMBER SPACED BOARDING TO 6096 WIDE AREA TO TOP OF 2.0M PANELS EACH GABLE AND GABLE PEAK TO BALANCE

2000 HIGH SELF COLOURED CONCRETE PANEL WALLS TO SOUTH AND NORTH ELEVATIONS

REV	DESCRIPTION	DATE
–	–	–
	–	

CLIENT:
KNOWLES

PROJECT:

INFILL ROOF

DRAWING TITLE:
KNOWLES INFILL

DRG NO: KNO-RP-01

DATE: 02/07/24

AL | CHK'D:

REVISION:

SCALE: 1:200 @ A2

S & A FABRICATIONS
HARMIRE ENTERPRISE PARK
BARNARD CASTLE
CO. DURHAM, DL12 8EH
TEL: 01833 690379

© 2024 S&A FABRICATIONS LTD