©Copyright

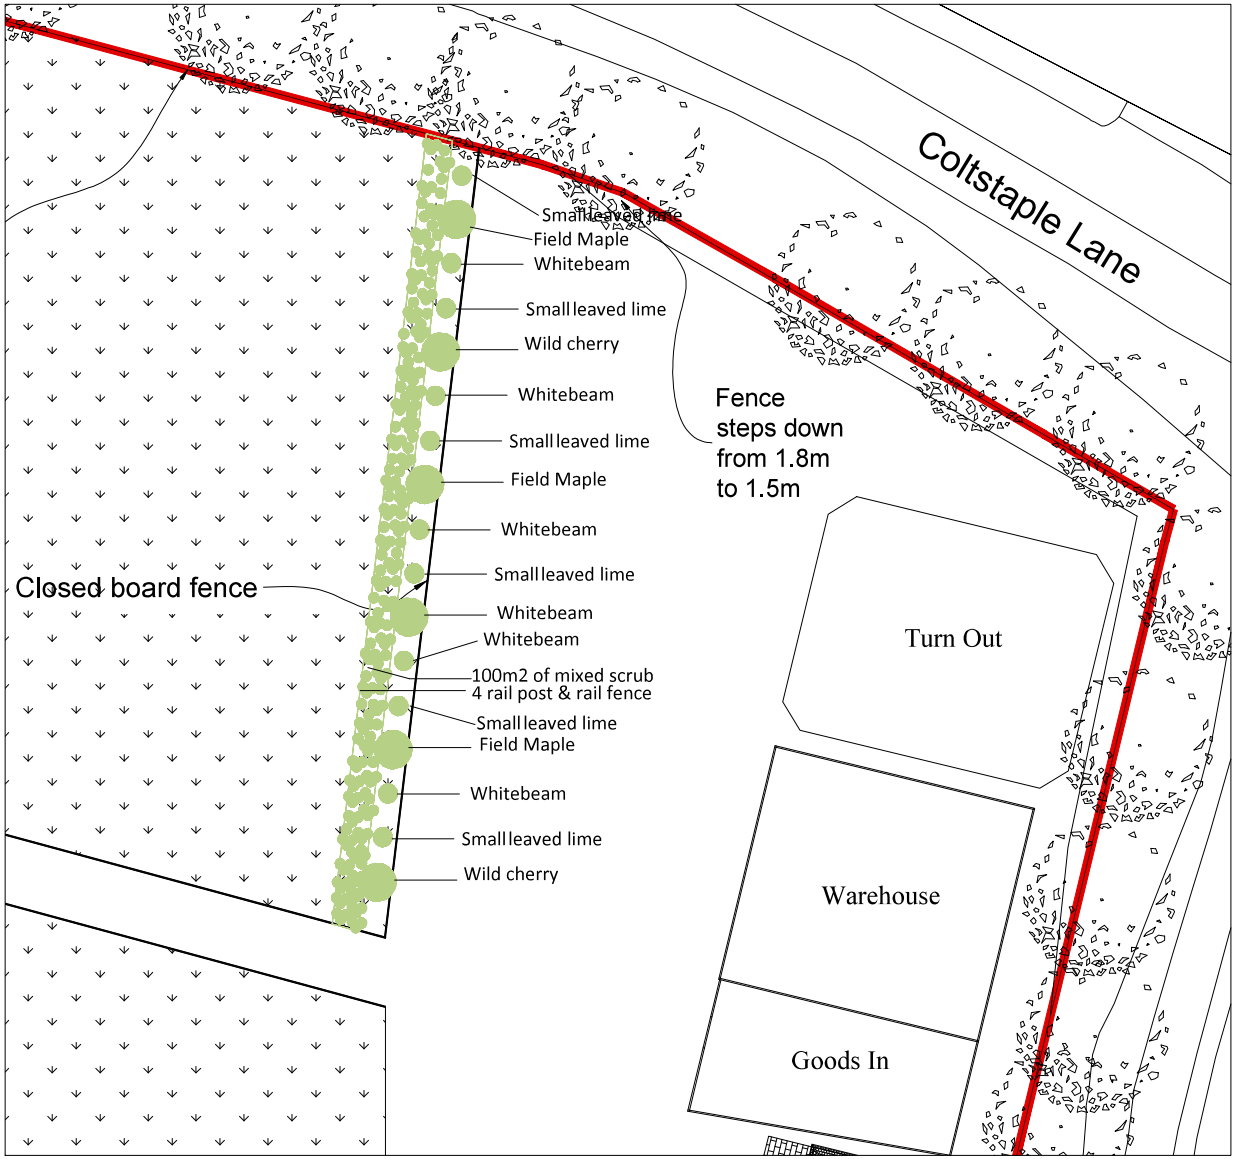

Proposed Planting Plan

(1:200 @ A1)

NOTE

Planting to be carried out within the first season after approval. Thereafter the landscaping scheme shall be carried out in accordance with the approved details. Any trees, shrubs, hedges or plants which within a period of five years from their date of planting are removed or become seriously damaged or diseased shall be replaced in the next planting season with others of similar size and species unless the Local Planning Authority gives written approval to any variation.

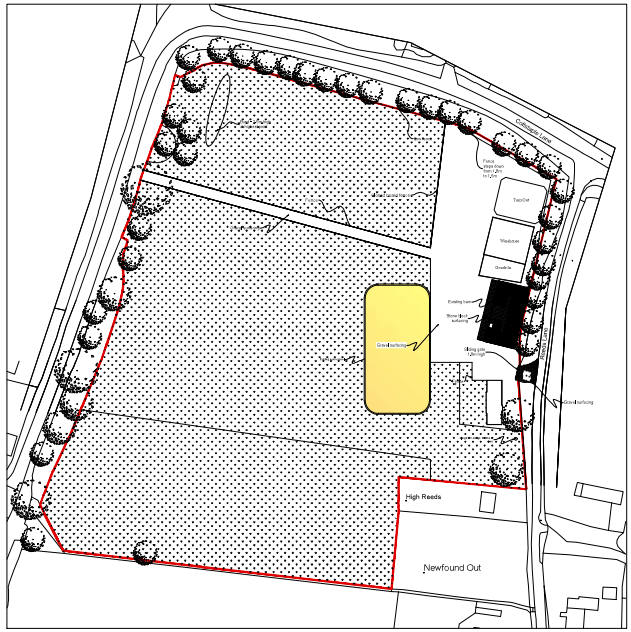

Location Plan

(1:1250 @ A1)

M 1:1250 0 10 20 30 40 50 60 70 80 90 100 [m]

Recommended Tree Species

Scientific name	Common name	Approx. height (m)
Acer campestre	Field Maple	1.20/1.50
Tilia cordata		0.30/0.90
Sorbus aria	Whitebeam	0.30/0.90
Prunus avium	Wild cherry	1.20/1.50

Recommended Mixed Native Scrub Species

Scientific name	Common name	Specification	Approx. height (cm)	%
Acer campestre	Field maple	1 + 1 transplants	60-80	5
Corylus avellana	Hazel	1 + 1 transplants	60-80	30
Crataegus monogyna	Hawthorn	1 + 1 transplants	60-80	40
Euonymus europaeus	Spindle	1 + 1 transplants	60-80	5
Ilex aquifolium	Holly	Pot-grown (3ltr)	40-60	2.5
Prunus spinosa	Blackthorn	1 + 1 transplants	60-80	10
Viburnum lantana	Wayfaring tree	1 + 1 transplants	60-80	5
Viburnum opulus	Guelder rose	1 + 1 transplants	60-80	2.5

Rev.	Date	Revisions

NOTES:

All dimensions must be checked on site.

Agrarian Ltd., believe that the shown dimensions are correct. The contractor must check all dimensions on the drawings against those on site, before commencing any work. Agrarian Ltd., will not be held liable for any inaccuracies found on the plan after the commencement of works.

Agrarian

Head Office
Walgaston, Berkeley,
Gloucestershire, GL13 9EN.

Tel: 01453 511825
Fax: 01453 810498

Email: enq@agrarian-uk.com
Web: www.agrarian-uk.com

Regional Offices
Cardiff Kent London

- Architectural & Engineering Design
- Project Management
- Surveying
- Turnkey Packages

Client
Mr Middleton
Care of Agent

Job Title
New Barn @
Beckley Stud
Reeds Lane
Southwater
RH13 9DQ

Drawing Title
Planting Plan &
Location Plan

Scale 1:200 & 1:1250 @ A1

Date June 2025 | Drawn By

Drg. No. AG20815 - BS - 1088 | Rev.