©Copyright



Proposed Rainwater Plan

(1:200 @ A1)

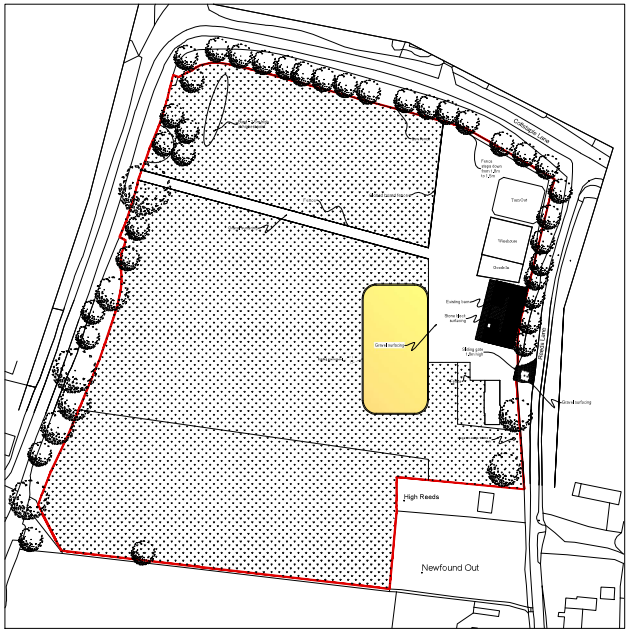

Location Plan

(1:1250 @ A1)

M 1:1250
0 10 20 30 40 50 60 70 80 90 100 [m]

Rev.	Date	Revisions

NOTES:

All dimensions must be checked on site.

Agrarian Ltd., believe that the shown dimensions are correct. The contractor must check all dimensions on the drawings against those on site, before commencing any work. Agrarian Ltd., will not be held liable for any inaccuracies found on the plan after the commencement of works.

Agrarian

Head Office
Walgaston, Berkeley,
Gloucestershire, GL13 9EN.

Tel: 01453 511825
Fax: 01453 810498

Email: enq@agrarian-uk.com
Web: www.agrarian-uk.com

Regional Offices
Cardiff Kent London

- Architectural & Engineering Design
- Project Management
- Surveying
- Turnkey Packages

Client
Mr Middleton
Care of Agent

Job Title
New Barn @
Beckley Stud
Reeds Lane
Southwater
RH13 9DQ

Drawing Title
Proposed Rainwater &
Location Plan

Scale 1:200 & 1:1250 @ A1

Date June 2025 | Drawn By

Drg. No. AG20815 - BS - 1098 | Rev.