All electrical works including downlighters to comply with part P (BS7671).

Warm roof section to achieve U-value of 0.15W/m2K .

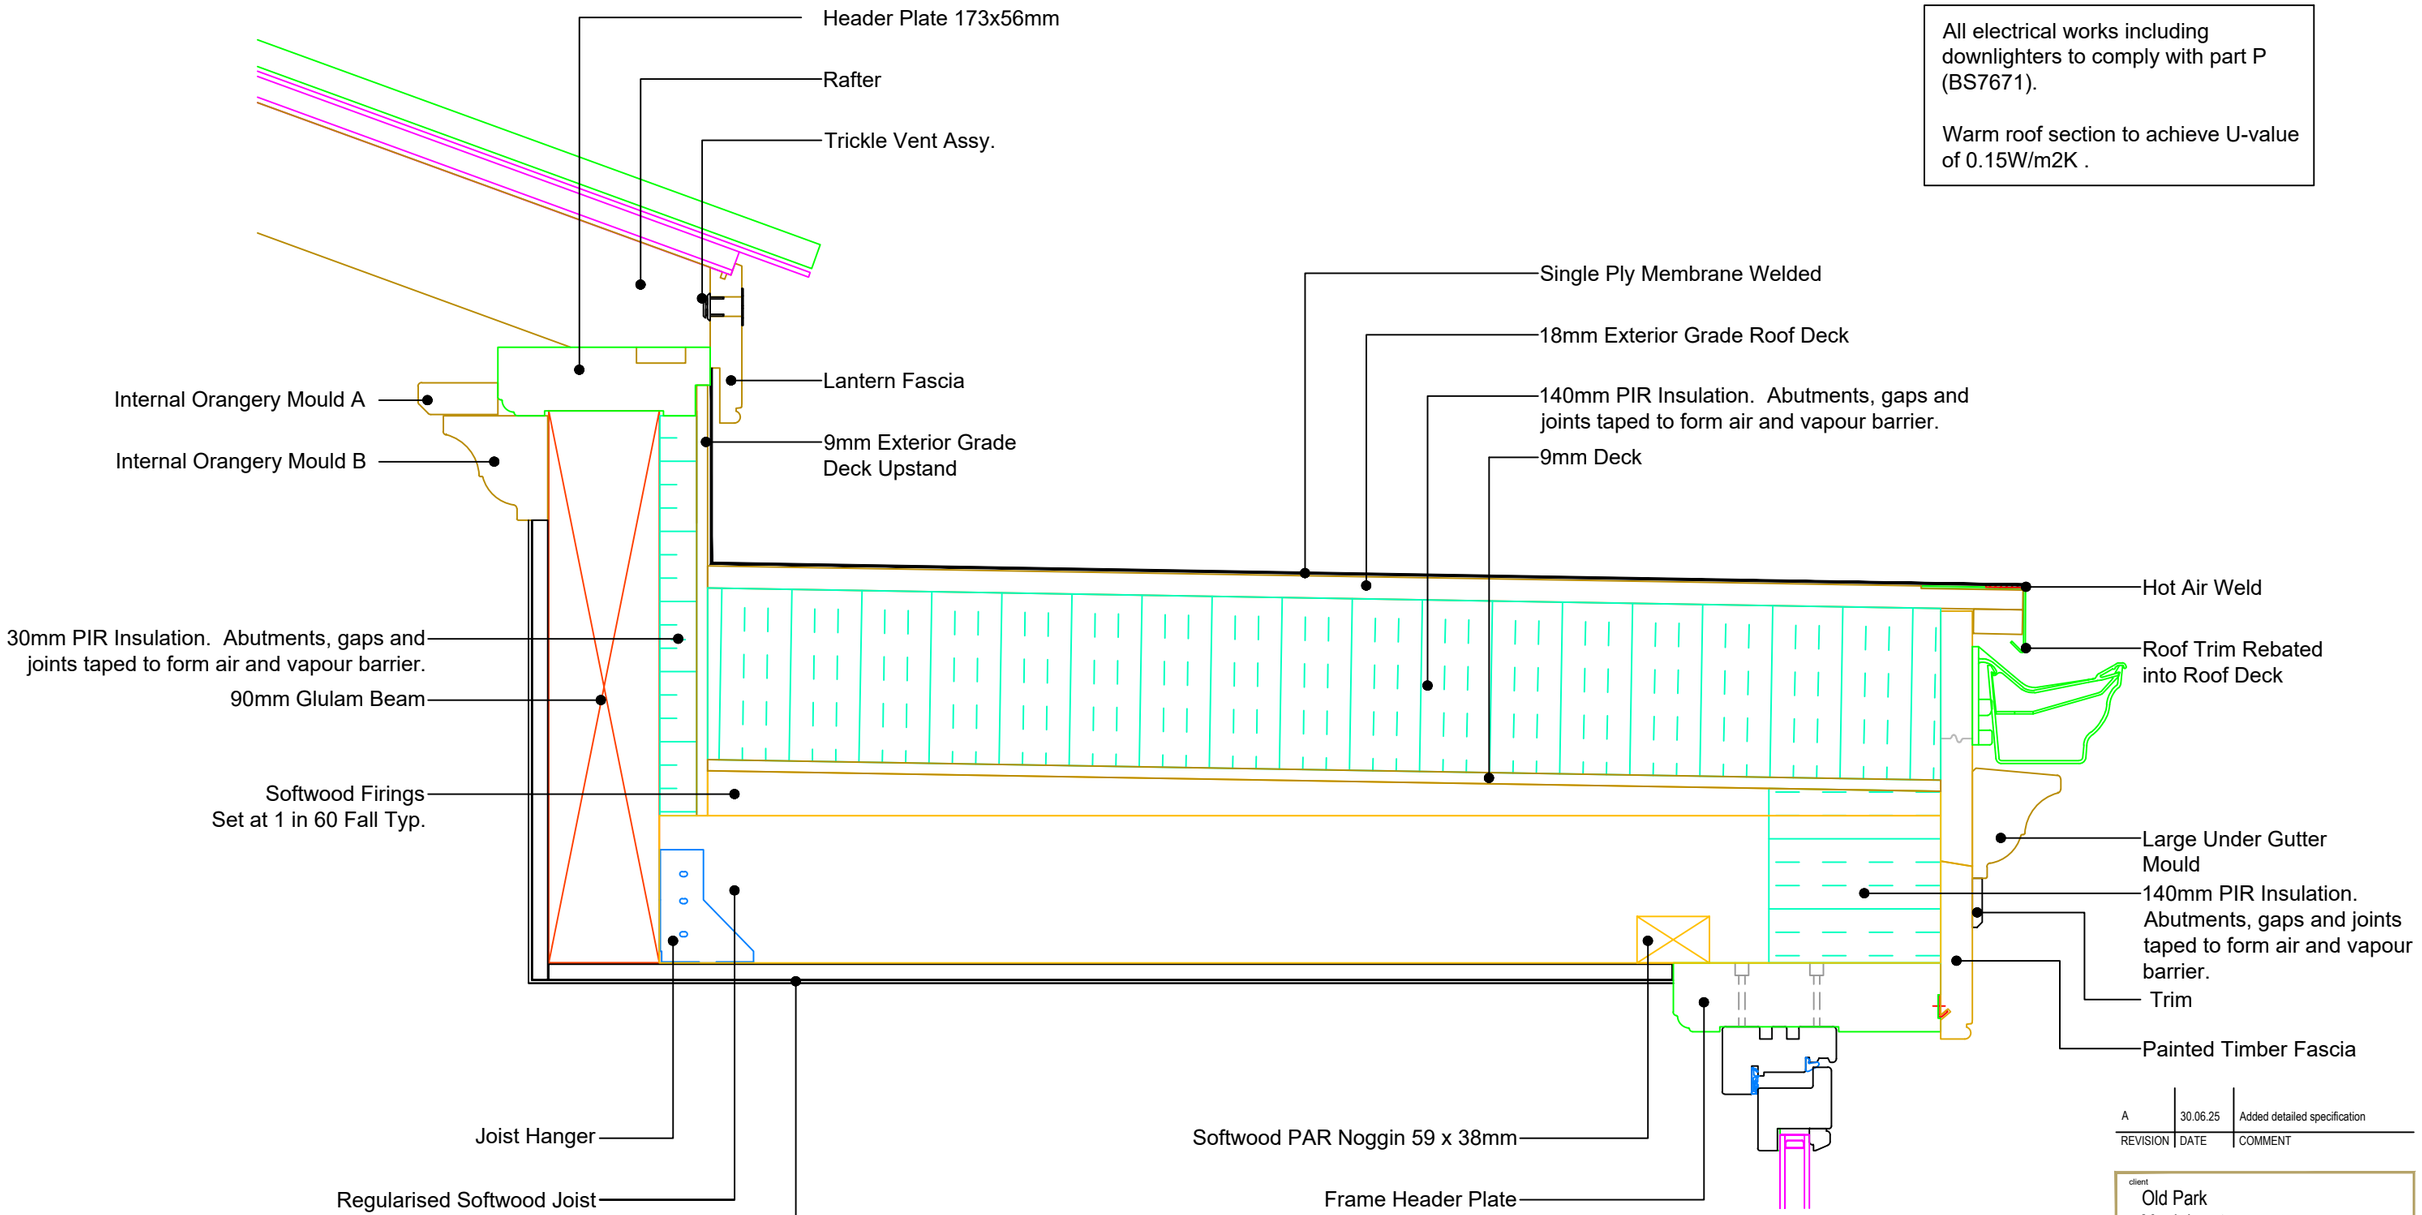

REVISION	DATE	COMMENT
A	30.06.25	Added detailed specification

client
Old Park
Maplehurst
Horsham
West Sussex
RH13 6LL

Drawing:
Detail Sections - Roof

scale:	dwg:	rev:
1:5 @A3	13115 /06	A
date: May '24		

SCALE 1:5

0 50mm 100mm 150mm 200mm 250mm

David Salisbury

Bennett Road,
Isleport Business Park,
Highbridge, Somerset, TA9 4PW
Tel: 01278-764400 Fax:
01278-764422

© David Salisbury Joinery Ltd. All rights reserved