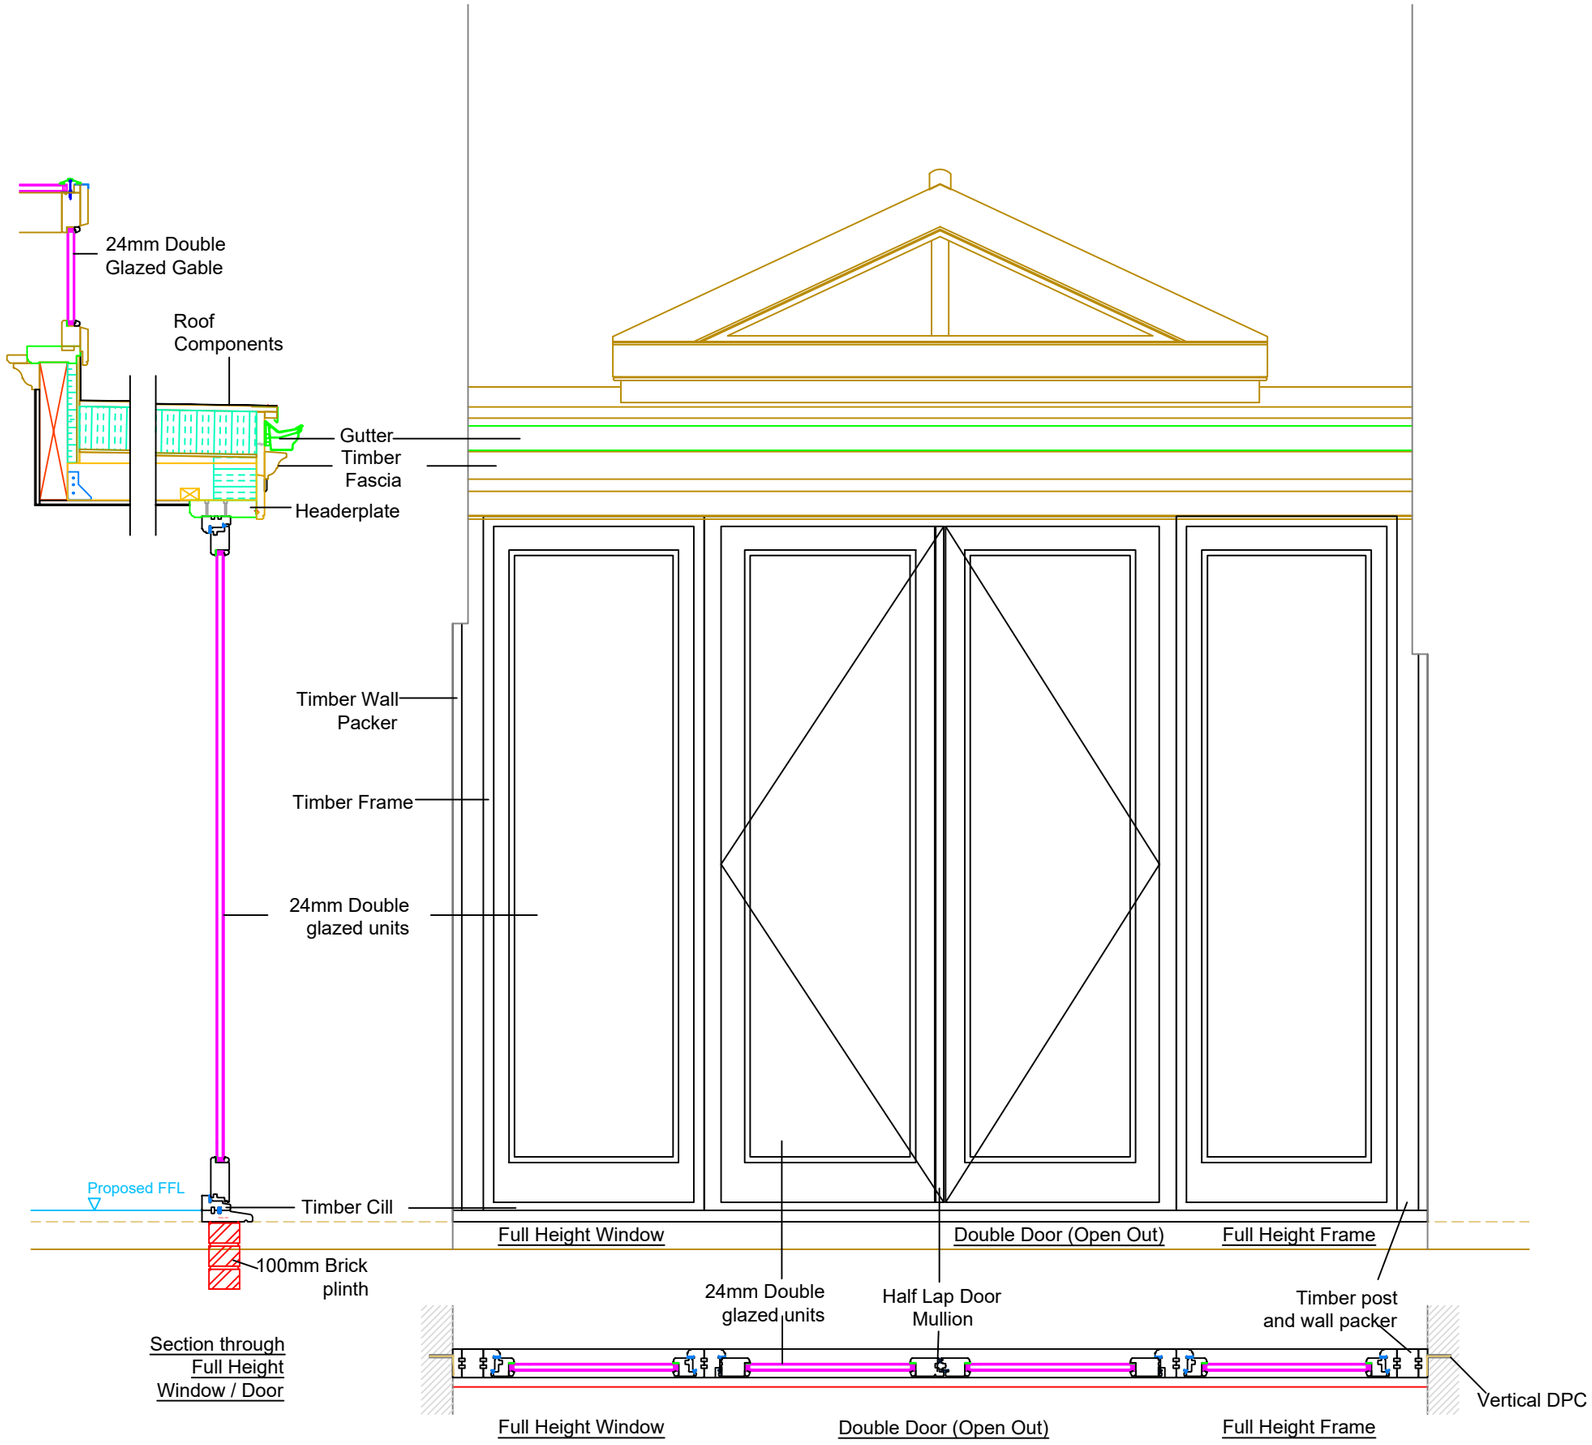

Section through
Full Height
Window / Door

SCALE 1:20

0 200mm 400mm 600mm 800mm 1000mm

REVISION	DATE	COMMENT

client
Old Park
Maplehurst
Horsham
West Sussex
RH13 6LL

Drawing:
Elevation & Cross Section

scale:	dwg:	rev:
1:20 @A3	13115 /08	-
date: May '24		

David Salisbury

Bennett Road,
Isleport Business Park,
Highbridge, Somerset, TA9 4PW
Tel: 01278-764400 Fax:
01278-764422

© David Salisbury Joinery Ltd. All rights reserved