
0 1 2 3 4 5m

Scale 1: 50

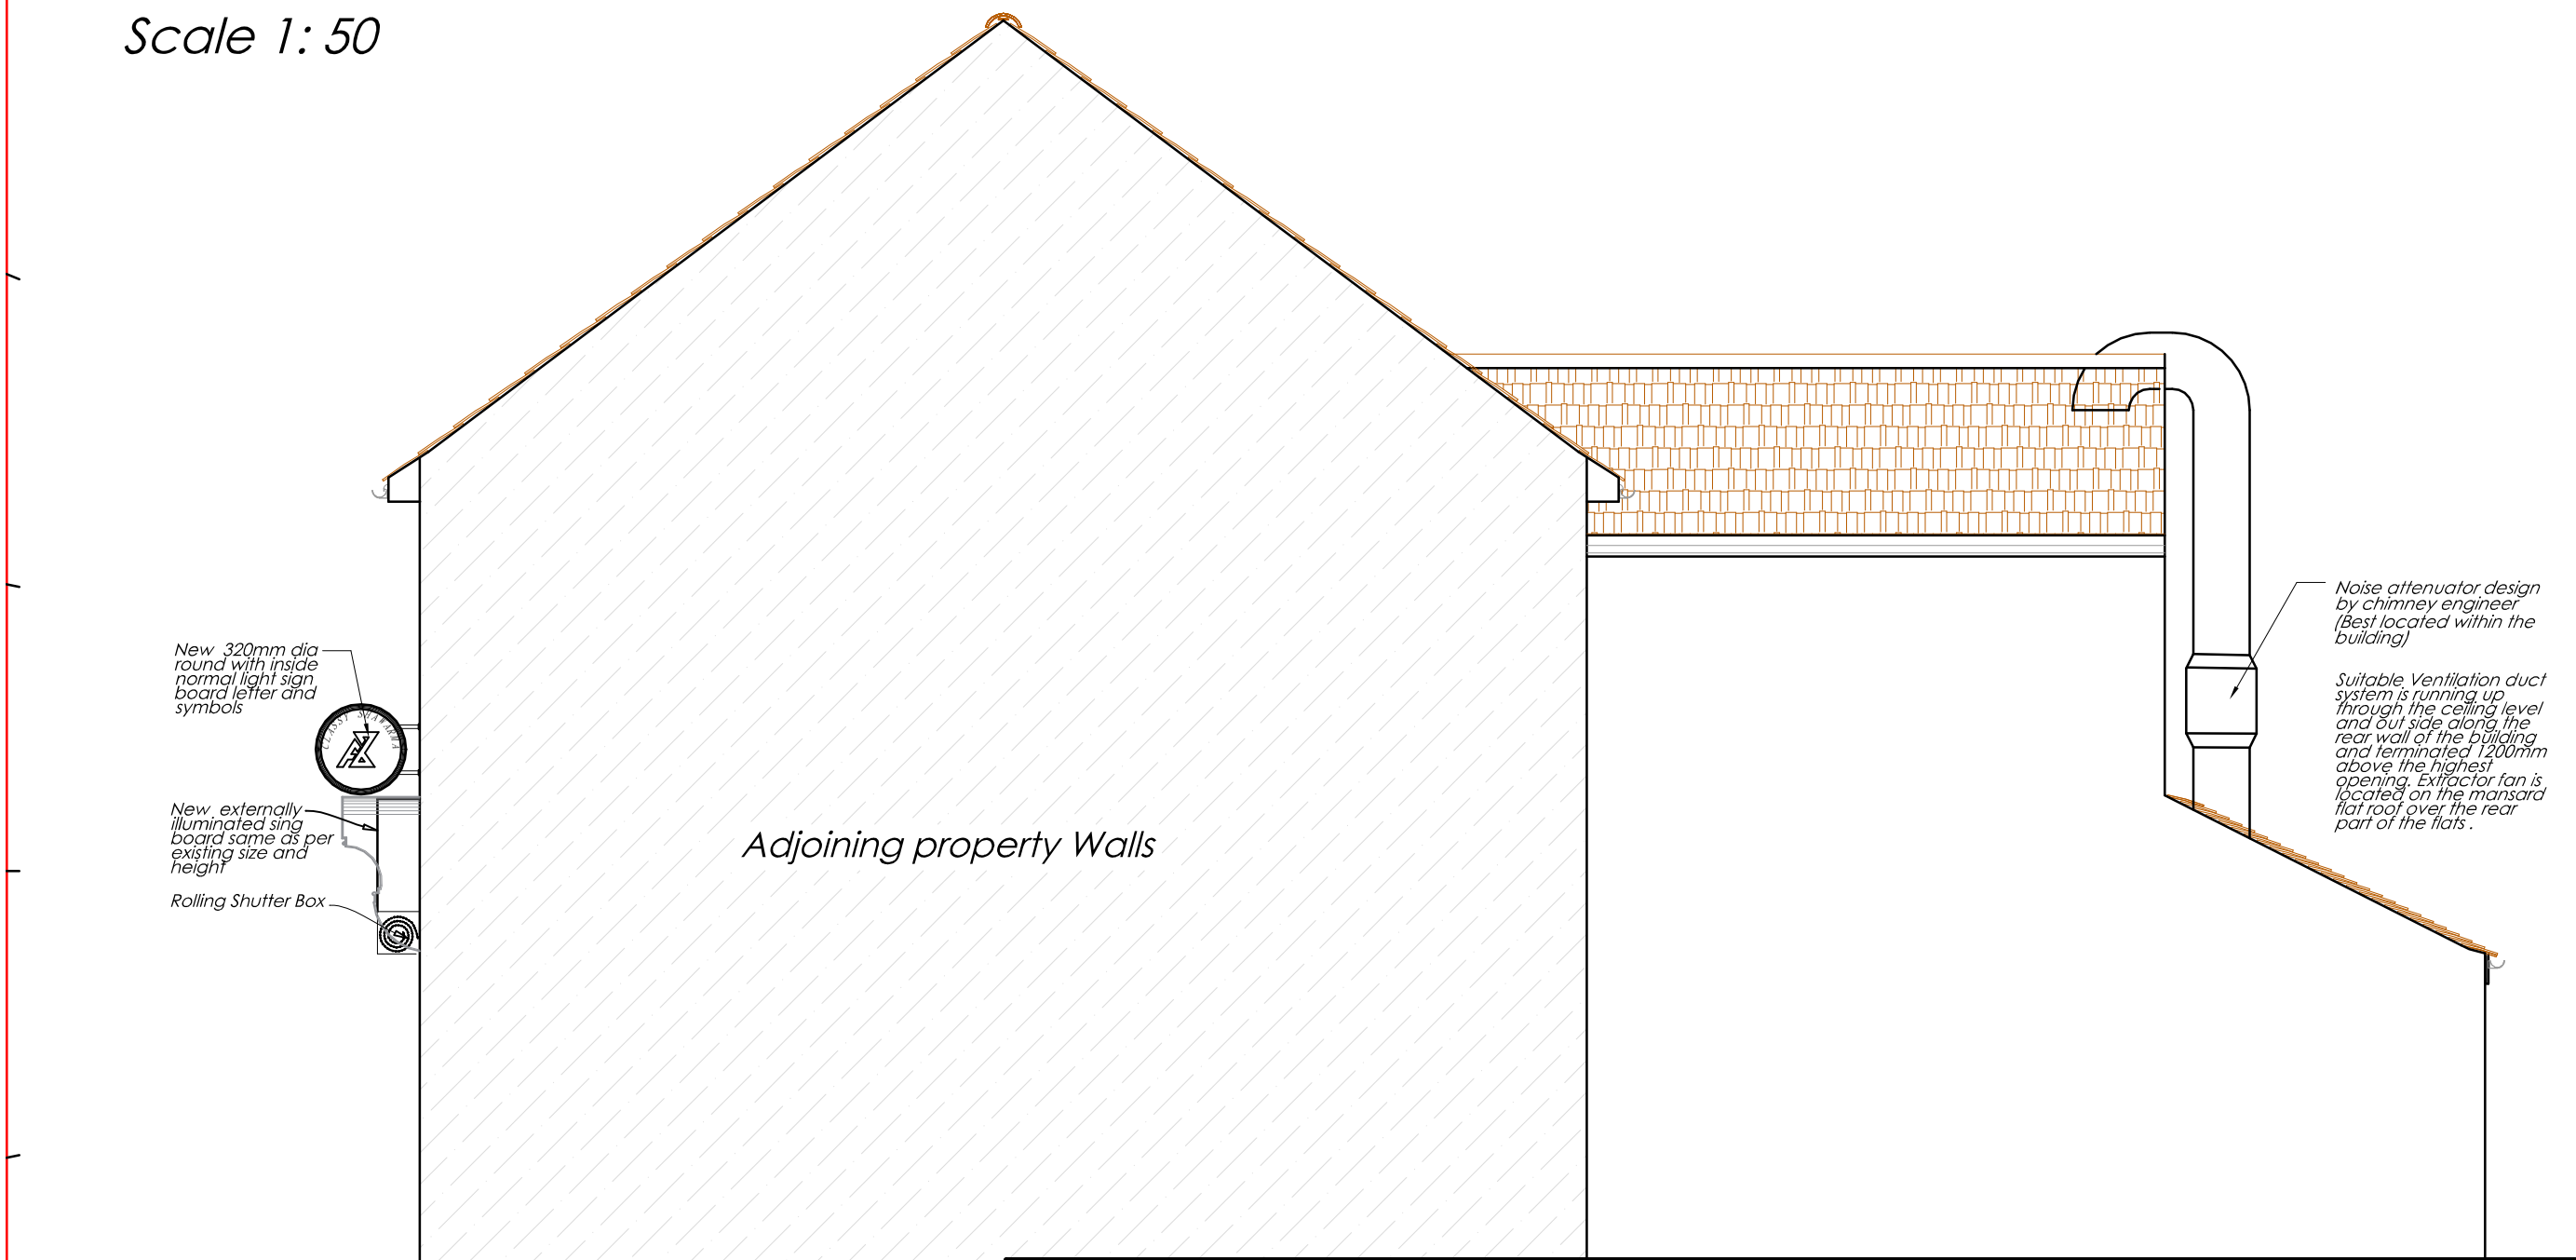

Proposed Other Side Elevation

GENERAL NOTES : "This drawing is prepared solely for design and planning submission purposes. It is not intended or suitable for either Building Regulations or Construction purposes and should not be used for such".

CDM Regulations 2015.
These drawings have been prepared on the understanding that works will not commence on site prior to the granting of Planning Permission (if required) and Building Regulations approval. At this point, the designers' work is complete, hence the designer of this drawing will not be acting as the 'Principal Designer' in terms of Health and Safety. There are no foreseeable risks other than those typically associated with construction of this nature such as - overhead power lines, buried private or public services, deep excavations, contaminants in the ground, lifting heavy materials/steelwork, working at height safely with scaffolding, etc. Under the new regulations, both the Client and the Building Contractor will have Health and Safety responsibilities and will need to prepare a Construction Phase Plan for the scheme. The Construction Phase Plan should include Risk Assessments and Method Statements for elements of the works such as Excavations, Buried Services, Risk of Electrocution, Working at Height, Lifting and Handling etc. Should you require guidance, please visit the HSE website

Project Description

Installation of 1 x externally illuminated handing and fascia sing and rear of part install chimney

Client's:

Mr Velko Filipov Raychev

Proposed Development:

5 Queen Street
Horsham
West Sussex
RH13 5AA

T.M.D.S.Ltd
Architectural Services
& Vastu Consultancy
Mobile : 07887555550

issue: Planning Approval	
Scale: 1:50@A3	Date: 2025/06/01
Job No: 594/Full	Drg No: 8