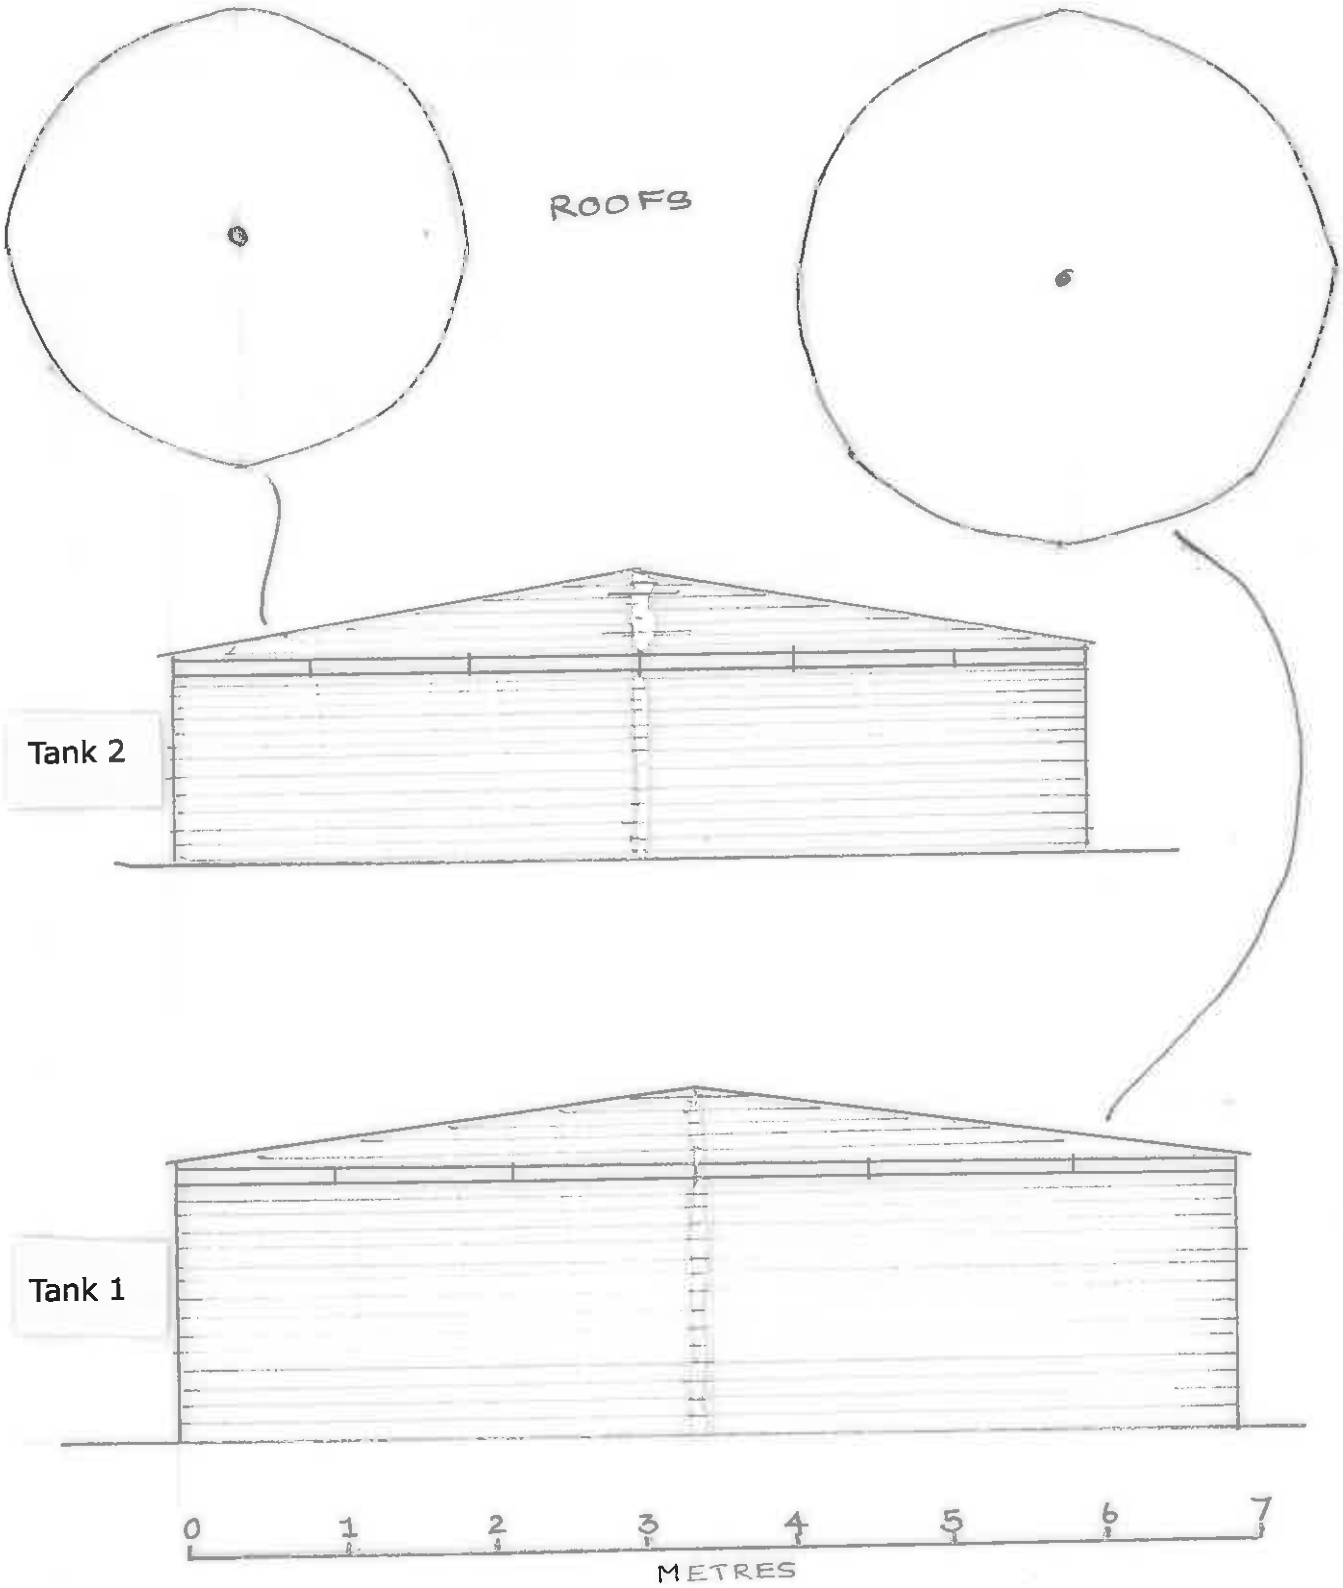

Nutbourne Place Farm

Circular water tanks

Scale: 1:50